



Presented here is a collection of Commonwealth Railways Buildings and Civil Diagrams from the CCE Diagram series originally produced by rail operator the Commonwealth Railways. Please note that the diagrams are not depicted to scale in this format, and are presented as originally drawn.

The subject material is the Australian Railways.

Document design, layout: Chris Drymalik, July 2024. Marked up using $\text{\LaTeX}$

Document compilation date: August 8, 2024

The National Railway Museum houses a vast repository of historical data pertaining to entities like the South Australian Railways, Commonwealth Railways, and Australian National Railways. Our extensive collections are accessible to the public via appointment. Should you wish to schedule a visit to explore our archives, kindly reach out to the National Railway Museum by contacting our Archives Curatorial Team.

We are dedicated to assisting researchers with inquiries related to Australia's railway history. For any queries concerning railways, feel free to contact us.

The digital book available here represent just a fraction of the wealth of records housed within the NRM archive. It has been compiled to aid researchers and enthusiasts interested in the rich tapestry of Australian railways. We trust you will find it invaluable.

The Museum does not hold records relating to railway employees, we recommend that you contact the State Records of South Australia or the State Library of South Australia if you are looking for railway employee information. For a general overview on researching Australian railway employees please see the Railway Employees Leaflet. Copies of Photographs and Documents

The National Railway Museum can be contacted via its web site, which can be found at <http://nrm.org.au/>

©Copyright - National Railway Museum 2024. All rights reserved. This work is licenced under the Creative Commons Attribution-Non-Commercial-Share Alike 2.5 Australia License. To view a copy of this licence, visit <http://creativecommons.org/licenses/by-nc/2.5/au/> or send a letter to Creative Commons, 171 Second Street, Suite 300, San Francisco, California 94105, USA.



NRM-DB06

Contents

i

1	Bath and Wash House Buildings	1
1.1	Standard Bath Room and Wash House for Locations with Water Supplier - CCE0544	3
1.2	Standard Bath and Wash Houses for Locations with and without Water Supplies - CCE0671	4
1.3	Bath Room for Train Crews at Tarcoola - CCE532	5
1.4	Standard Bath Room and Wash House for Locations without Water Supplier - CCE553	6
2	Gang and Fetter Camp Buildings	7
2.1	TAR Proposed Permanent Camp For Fetterlers - hut - M Type - CCE0002	9
2.2	TAR Single Fetterlers Quarters - CCE0003	10
2.3	TAR Shelter Tent for Maintenance Gangs - CCE0047	11
2.4	TAR Standard Design for Trolley Shed - Motor Section Car Lengths - CCE0049	12
2.5	TAR Standard Portable Double Framed Tent House and Kitchen - CCE0079	13
2.6	CAR Proposed Design for Portable Fetterlers Mess - CCE0241	14
3	Carriage Sheds	15
3.1	Carriage Shed for Port Pirie - General Arrangement - CCE356A	17
3.2	Carriage Shed for Port Pirie - Side Framing and Saw-Tooth Roof Truss - CCE356C	18
3.3	Carriage Shed for Port Pirie - Office and Store - CCE356H	19
4	Coal Storage	21
4.1	CAR 50 Ton Overhead Coal Bin at Depots - CCE0531	23
4.2	50 and 100 Ton Timber Coal Stage 3feet 6inch Gauge - CCE0560	24
4.3	TAR 70 Ton Overhead Coal Bin at Depots - CCE0586	25
4.4	Elevated Roads and 14000 Tons Coal Storage Bin Port Augusta - CCE243	26
5	Employee Housing and Barracks	27
5.1	TAR Boarding House at Cook as converted into Roadmasters Residence - CCE0022	29

5.2	TAR Proposed Design for Employees Residence - CCE0067A	30
5.3	TAR Proposed Design for Employees Residence - CCE0067B	31
5.4	Residence for Tarcoola - CCE0269	32
5.5	Employees Residence Type B - CCE0417	33
5.6	Employees Residence Type C - CCE0420	34
5.7	Employees Residence Type D - CCE0421	35
5.8	Employees Residence Type E - CCE0449	36
5.9	Quarters for Single Employees - CCE0450	37
5.10	Employees Residence Type F - CCE0502	38
5.11	Employees Residence Type K - CCE0593	39
5.12	Residences For Employee Types L N O and P - 1949 Drawing - CCE0612	40
5.13	Barracks for Sub-Depots - Tarcoola - Rawlinna - Telford - Marree - CCE0626	41
5.14	TAR Proposed Design for Employees Residence - CCE067B	42
5.15	North Australia Railway - Employees Residence - CCE0779	43
5.16	Crews Rest House - Cook - CCE1819A1	44
5.17	Hollow Concrete Brick House for Station Master at Edwards Creek - CCE273	45
5.18	Proposed Barracks at Cook - CCE538	46
5.19	Standard Quarters for Additional Fettling Gangs - CCE559	47
5.20	Residences For Employee Types L N O and P - 1944 Drawing - CCE612	48
5.21	Barracks for Sub-Depots - Barton - Pimba - Zanthus - CCE626	49
6	General Buildings	51
6.1	TAR Proposed Recreation Hall for Cook - CCE0057	53
6.2	New Power House and Power Plant at Port Augusta - CCE0256	54
6.3	Port Augusta Offices for C.M.E. Branch - CCE0675	55
6.4	Lamp Room, Urinal and Closets at Marree - CCE1046A	56
6.5	Toilet Block and Lamp Room at Tarcoola - CCE1814A	57
6.6	Tarcoola Toilet and Lamp Room - CCE1814B	58
6.7	New Office for Dining and Sleeping Car Service at Port Pirie - CCE1976	59
6.8	Stirling North - Toilet Block at Marshalling Yards - CCE2020	60
6.9	Train Examiners Workshop Port Pirie - CCE399	61
6.10	Fire Reel Shed - Port Augusta - CCE430	62
6.11	Dining Room at Roundhouse - Port Augusta - CCE488	63
6.12	Edwards Creek Oil Store - Material Store and Office - CCE499	64
6.13	Proposed Goods Shed at Kalgoorlie Dock - CCE501	65
6.14	Fly Proof Meat Store at Slaughter Yards - Cook - CCE527	66
6.15	Closets and Urinal - CCE539	67
6.16	Building for 25KW DC Lighting Set - CCE589	68
6.17	Cold Storage Chamber and Butchers Shop at Cook - CCE670	69
6.18	Ice and Cold Storage Plant - Port Augusta - Details of Building - CCE686	70

6.19	Shed for Crane and Tractor at Alice Springs - CCE841	71
7	Letters for Station Name Boards	73
7.1	Letters for Station Names - CCE391A	75
7.2	Letters for Station Names - CCE391B	76
7.3	Letters for Station Names - CCE391C	77
7.4	Diagram of Lettering Spacing for Station Names - CCE392	78
8	Livestock Structures	79
8.1	TAR Details of Proposed Roof over Slaughter Yard at Cook - CCE0240	81
8.2	Double Tired Sheep Race on 1:2 Slope - CCE1494	82
8.3	CAR Proposed Alternation to Sheep Loading Race at Mern-merna - CCE236	83
8.4	TAR Proposed Sheep and Cattle Loading Race at Zanthus - CCE237	84
9	Locomotive Shed Buildings	85
9.1	CAR Loco Running Shed - CCE0520A	87
9.2	CAR Loco Running Shed - CCE0520B	88
9.3	CAR Loco Running Shed - CCE520C	89
9.4	CAR Loco Running Shed - Quorn and Alice Springs - CCE521	90
9.5	CAR Dining Room - Store and Offices Etc at Loco Running Shed - Quorn - CCE571	91
9.6	Oil Store for Loco Depots - CCE574	92
9.7	Port Augusta - Washout Plant Building at Roundhouse - CCE619	93
10	Miscellaneous Diagrams	95
10.1	Foundation and Drainage of SAR Type 8 inch Automatic Water Column - CCE0389	97
10.2	Warning and Caution Boards - CCE0631	98
10.3	Caution Lamp - CCE0684	99
10.4	Four Inch Standpipe with Elephant Trunk - CCE0837	100
10.5	12000 Gallon Overhead Oil Storage Tanks for Port Pirie - General Arrangement - CCE0898	101
10.6	Stand for Sanding Installation for D.E. Railcars - CCE0919	102
10.7	Flinders Terrace Overbridge Port Augusta General Arrangement and Details - CCE101B	103
10.8	Platform for Exchanging Staffs - CCE1024	104
10.9	Standard Gauge and Broad Gauge Minimum Structure Gauge Port Pirie to Broken Hill Railway Standardization - CCE1580	105
10.10	Buffer Stop 4 feet 8-1/2 inch Gauge - CCE386	106
10.11	Yankee Barrow - CCE576	107
10.12	Port Augusta - Transporter Gantry Crane Clearance Diagram - CCE645	108
10.13	12000 Gallon Overhead Oil Storage Tanks for Port Pirie - Fittings - CCE898B	109
11	Provision Store Buildings	111
11.1	TAR Plan of Bakehouse for Tarcoola and Rawlinna - Converted to Roadmasters Office - CCE0013	113
11.2	TAR Provision Store and Residence at Tarcoola - CCE0334	114

11.3	Provision Store - Rawlinna - CCE533A	115
12	Pump Houses	117
12.1	Details Standard 24 feet x 12 feet Pumphouse - CCE0605	119
12.2	Pump House - Depot Creek - CCE426	120
12.3	Water Softening Plant - Wirraminna - Engine and Pump House - CCE487	121
12.4	CAR Water Treatment Plant - Quorn - Pump House - CCE506	122
12.5	Proposed Pump House for Pomona Pumps - CCE524	123
12.6	CAR Details of 24 feet x 12 feet Pumphouse for Installation at Copley and Farina - CCE618	124
12.7	Pump House for Pomona Pumps in Timber and Iron - CCE644	125
12.8	Pump House for Diesel-Electric Locomotive Fuelling Installation - Cook - CCE865A	126
12.9	Pump House for D.E Locomotive Fuelling Installation - Pirie - Augusta - Parkeston - Marree - Oodnadatta - Alice - CCE865B	127
13	Rolling Stock for Matisa Gangs	129
13.1	Proposed 35 feet Dining Van for Matisa Gangs - CCE1721	131
13.2	Proposed 45 feet Sleeping Van for Matisa Gang - CCE1722	132
14	Signal Cabins	133
14.1	Signal Cabin - Stirling - CCE0410A	135
14.2	Stirling North Signal Box - CCE1520	136
15	Station Buildings	137
15.1	CAR new Station Building at Parachilna - CCE0321	139
15.2	12 feet x 12 feet Shelter Shed - CCE0379	140
15.3	Station Building 25 feet x 12 feet - CCE0380	141
15.4	12 feet x 9 feet Single Camp - CCE0632	142
15.5	CAR Station Building - Telford - CCE0689	143
15.6	TAR Station Building - Pimba - CCE0741	144
15.7	CAR Station Building - Copley - CCE0743	145
15.8	TAR Station Building - Zanthus - CCE0768	146
15.9	TAR Station Building - Cook - CCE0769	147
15.10	Station Building - Marree - CCE0992	148
15.11	Station Building Leigh Creek North (Telford) - CCE1047	149
15.12	Station Building and Platform - Stirling North - CCE1838A	150
15.13	Station Building Extension - Port Augusta - CCE747C	151
15.14	Station Building Extension - Alice Springs - CCE765	152
16	Water Structures	153
16.1	TAR Proposed Water Softening Planed for Kingoonya - CCE0038	155
16.2	TAR Details of Proposed Roof for 26000 Gallon G.I. Tanks - CCE0053	156
16.3	50000 Gallon Reinforced Concrete Elevated Tank - CCE0545A	157


16.4	TAR Details of 10000 Gal Tank and Stand for Grinnell Sprinkler Installations at Port Augusta and Parkeston - CCE078B	158
16.5	TAR Proposed Water Treatment Plant at Kingoonya - CCE242A	159
16.6	TAR Water Treatment Plan - Kingoonya - Detail of 2000 Gal Tank and Stand - CCE242B	160
16.7	Steel Tank Stand for 15000 Gallon Tank - CCE275	161
16.8	Tank Stand for 1000 Gall G.I. Tank for Reticulation of Fetter Cottages - CCE388	162
16.9	CAR Chemical Shed for Water Softening Plants - CCE565	163
Index		165




NRM-DB06

BATH AND WASH HOUSE BUILDINGS

1.1	Standard Bath Room and Wash House for Locations with Water Supplier - CCE0544	3
1.2	Standard Bath and Wash Houses for Locations with and without Water Supplies - CCE0671	4
1.3	Bath Room for Train Crews at Tarcoola - CCE532	5
1.4	Standard Bath Room and Wash House for Locations without Water Supplier - CCE553	6

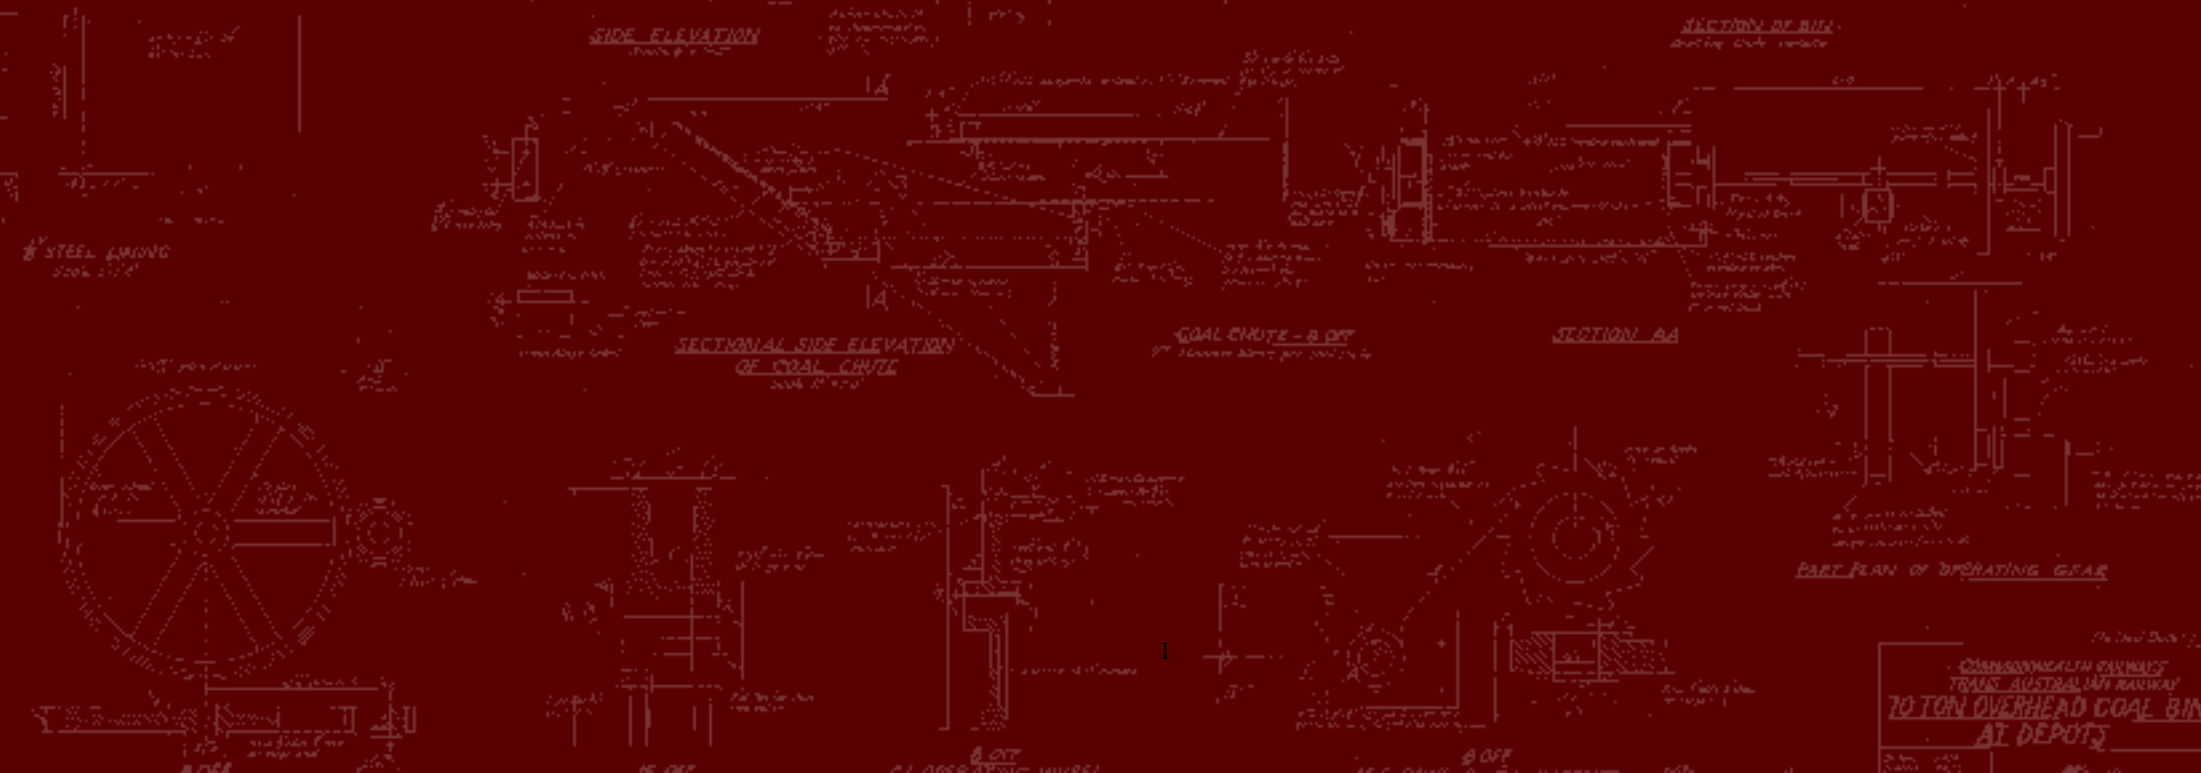


1.2 Standard Bath and Wash Houses for Locations with and without Water Supplies - CCE0671

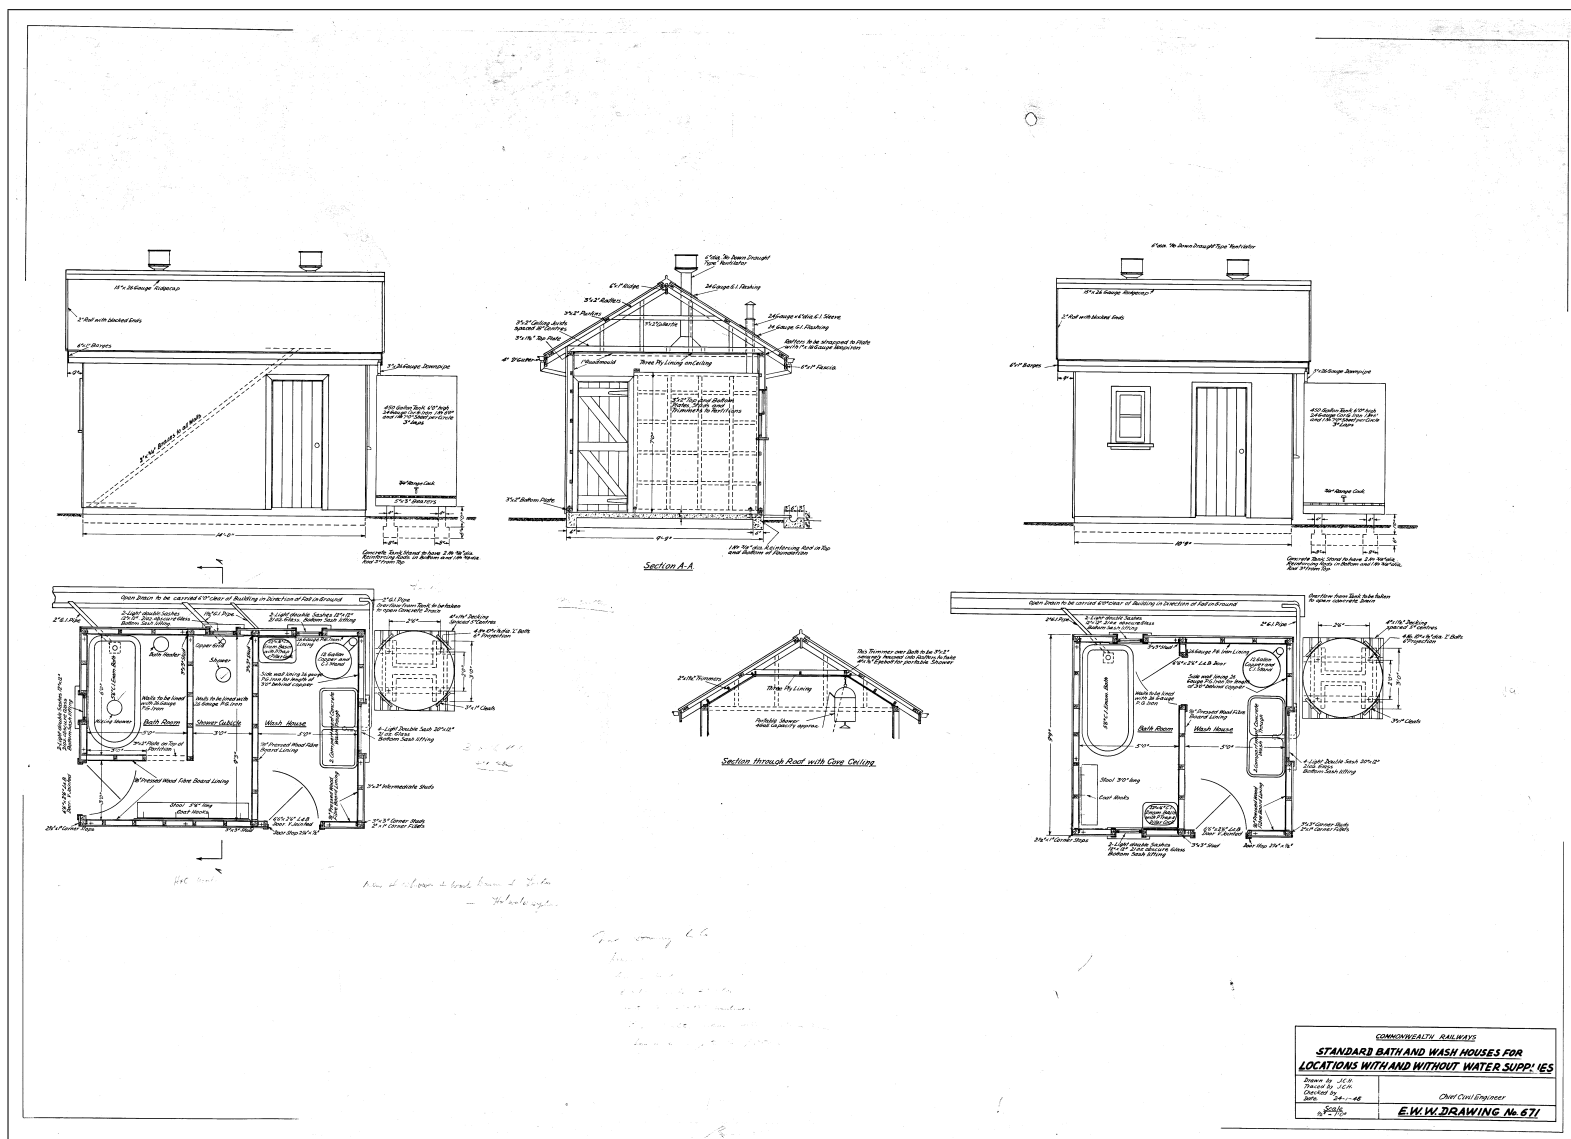

PlanId: CCE0671

PlanId: CCE553

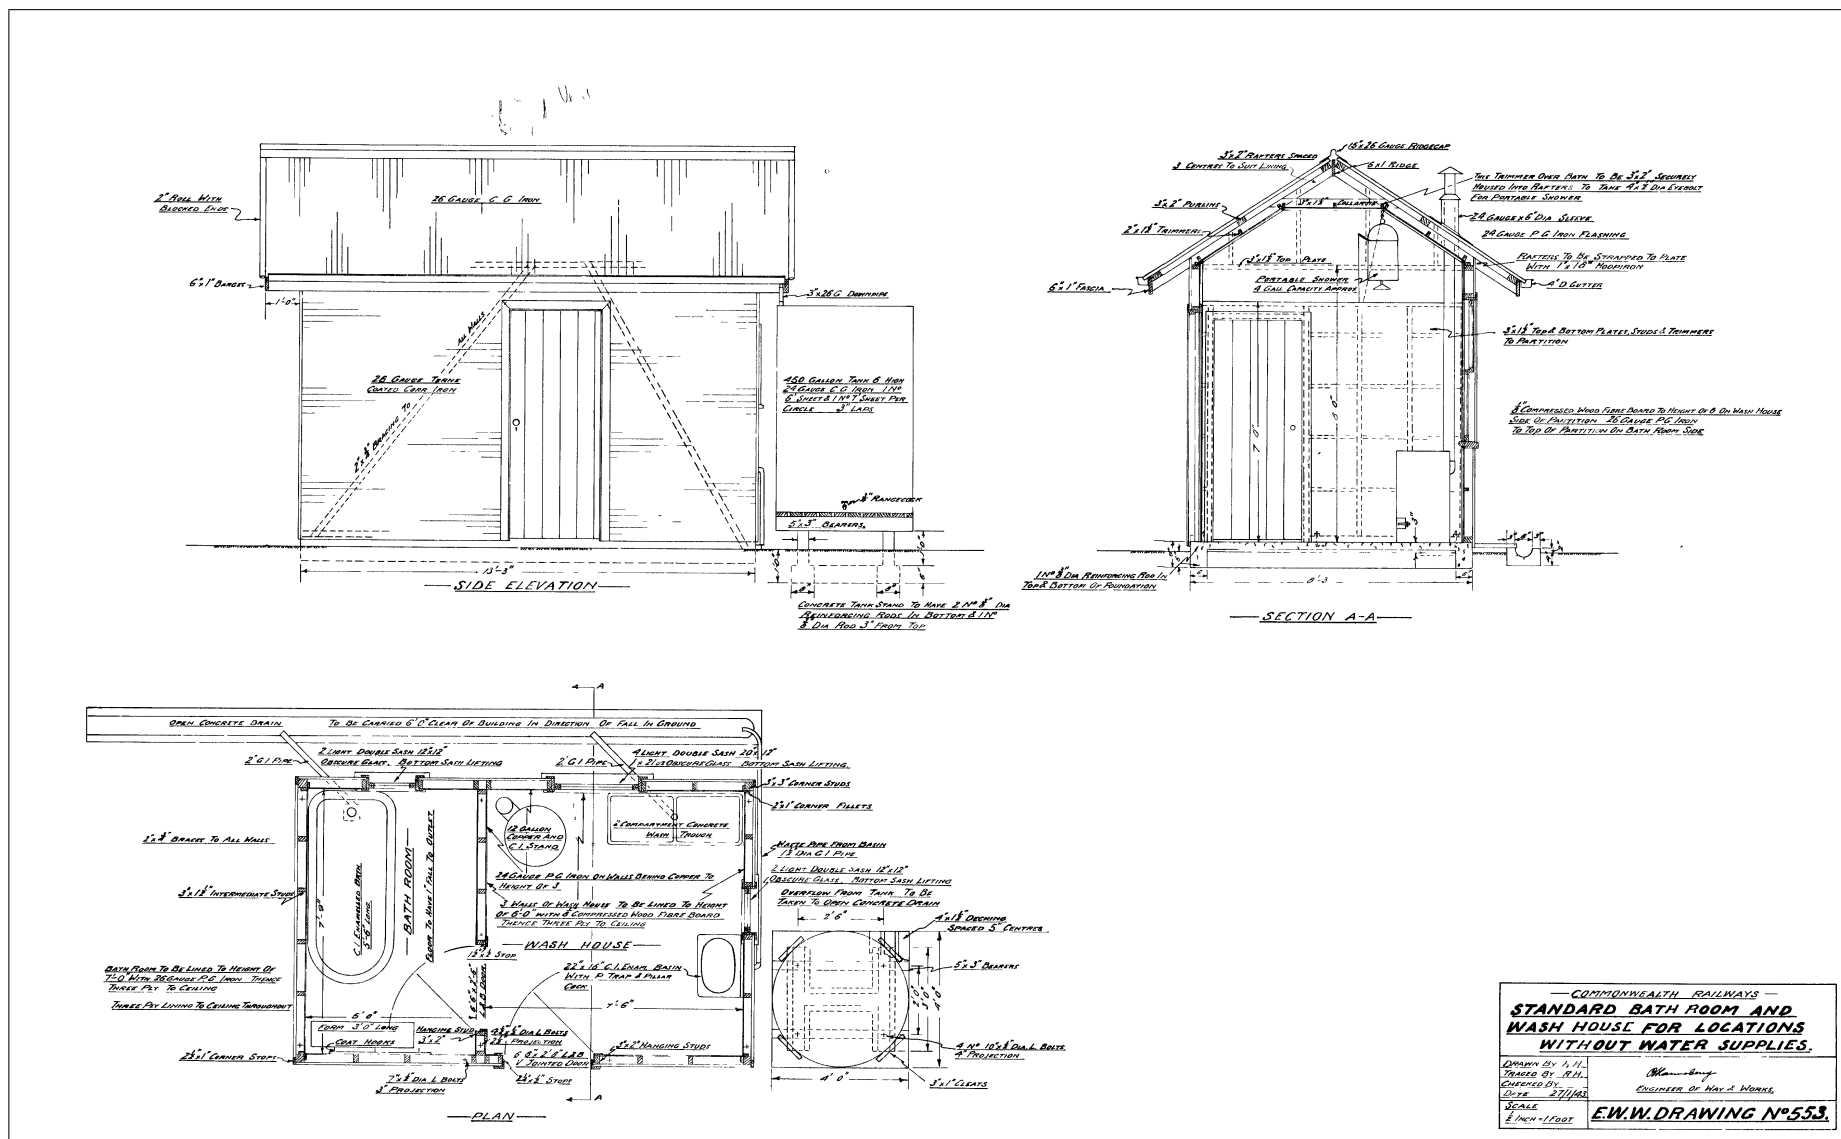



NRM-DB06


CHAPTER

2

GANG AND FETTLER CAMP BUILDINGS


2.1	TAR Proposed Permanent Camp For Fettleers - hut - M Type - CCE0002	9
2.2	TAR Single Fettleers Quarters - CCE0003	10
2.3	TAR Shelter Tent for Maintenance Gangs - CCE0047	11
2.4	TAR Standard Design for Trolley Shed - Motor Section Car Lengths - CCE0049	12
2.5	TAR Standard Portable Double Framed Tent House and Kitchen - CCE0079	13
2.6	CAR Proposed Design for Portable Fettleers Mess - CCE0241	14


2.2 TAR Single Fettlers Quarters - CCE0003

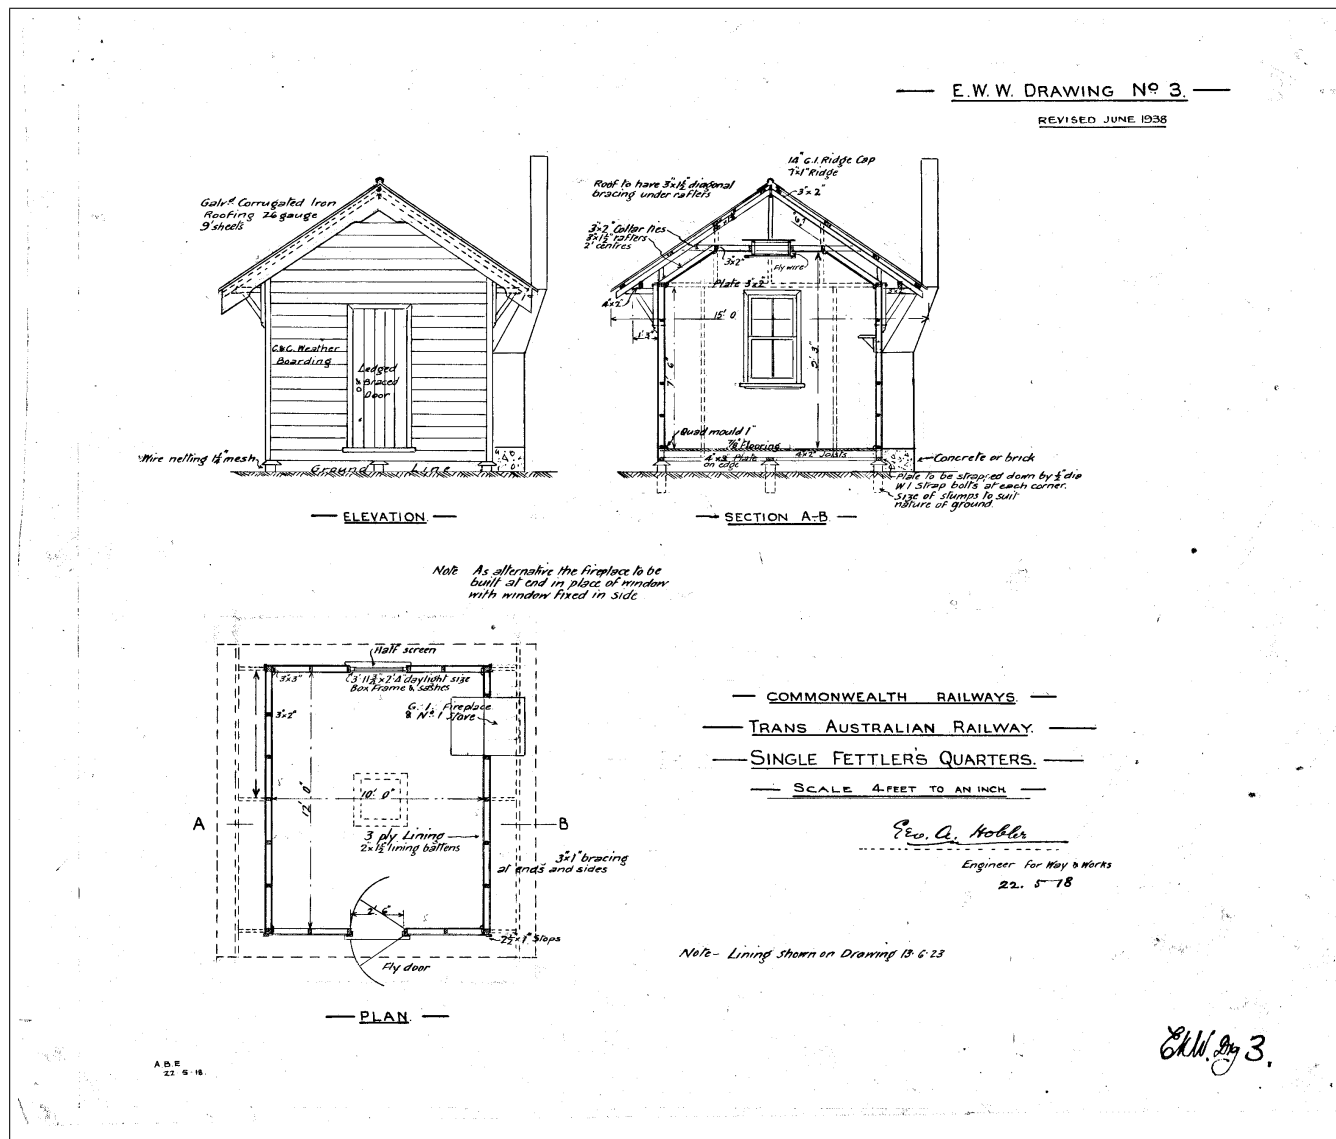


PlanId: CCE0003

2.3 TAR Shelter Tent for Maintenance Gangs - CCE0047

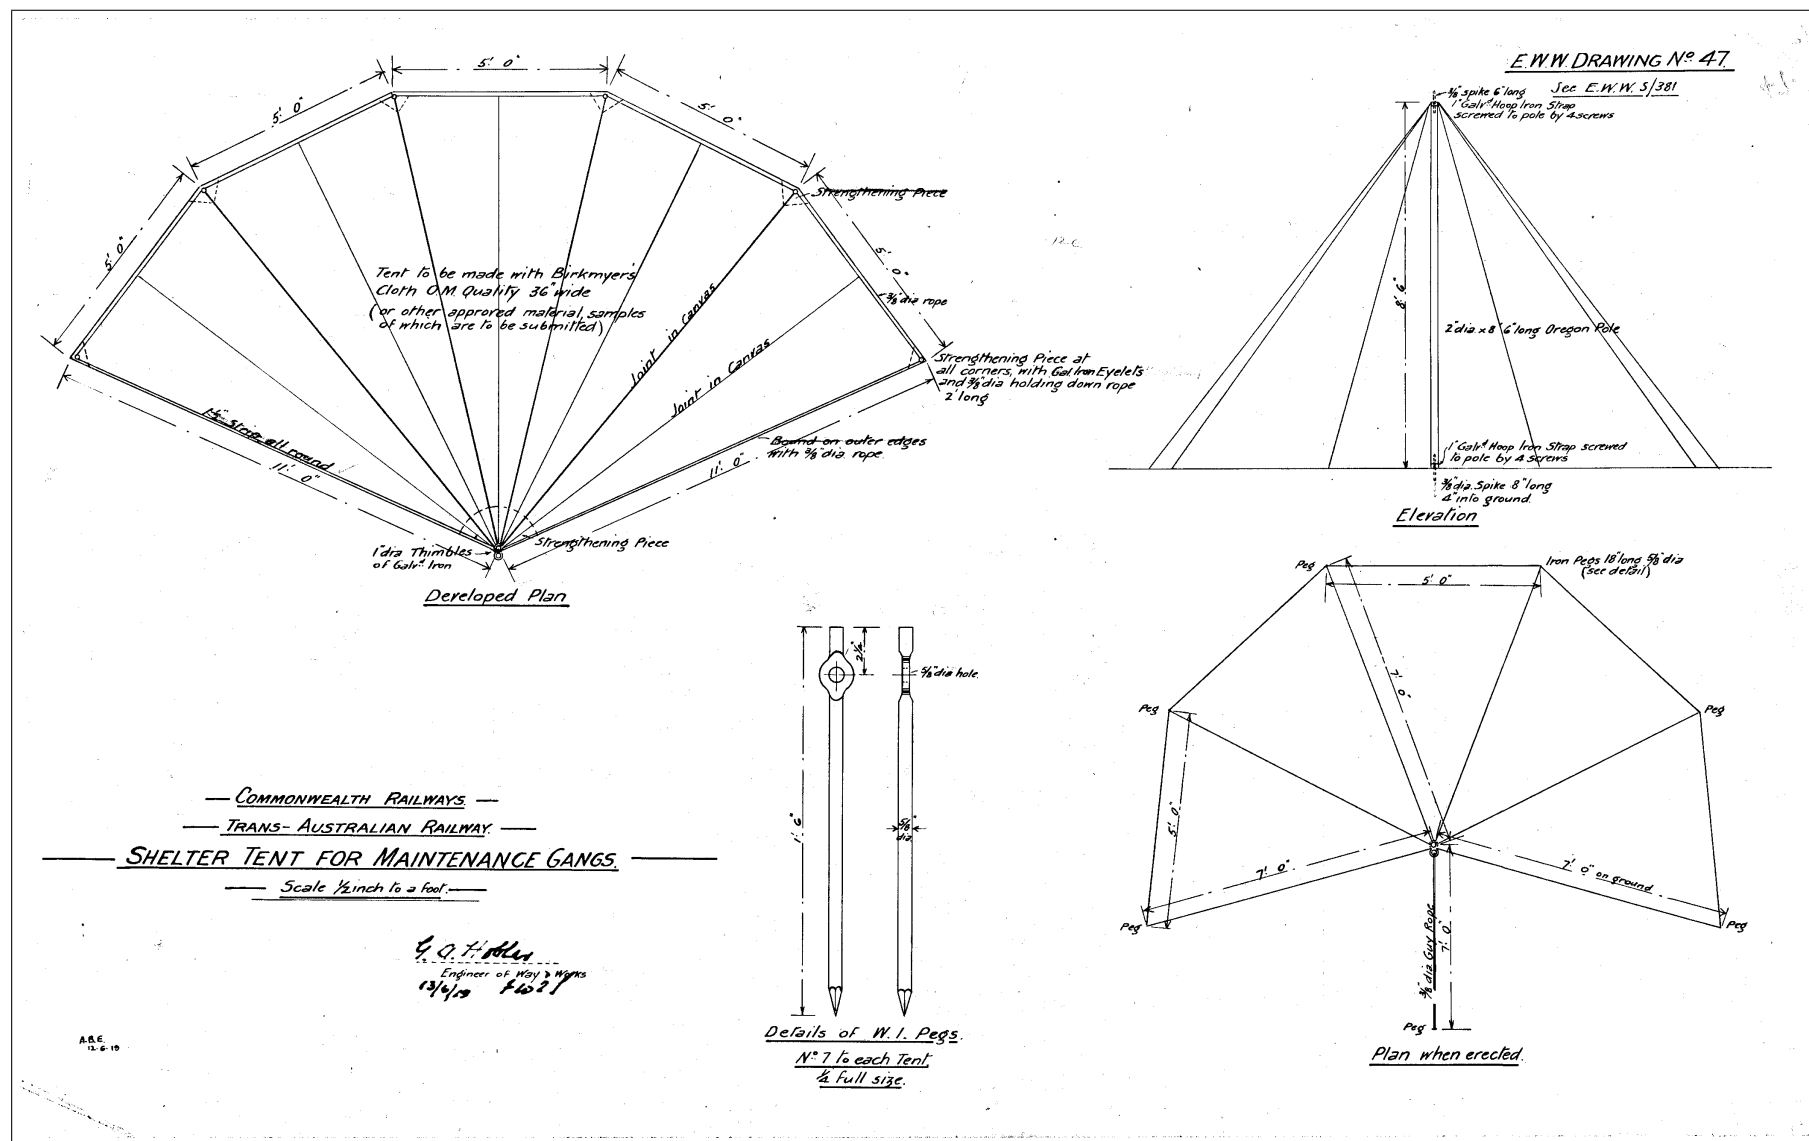

 


2.5 TAR Standard Portable Double Framed Tent House and Kitchen - CCE0079

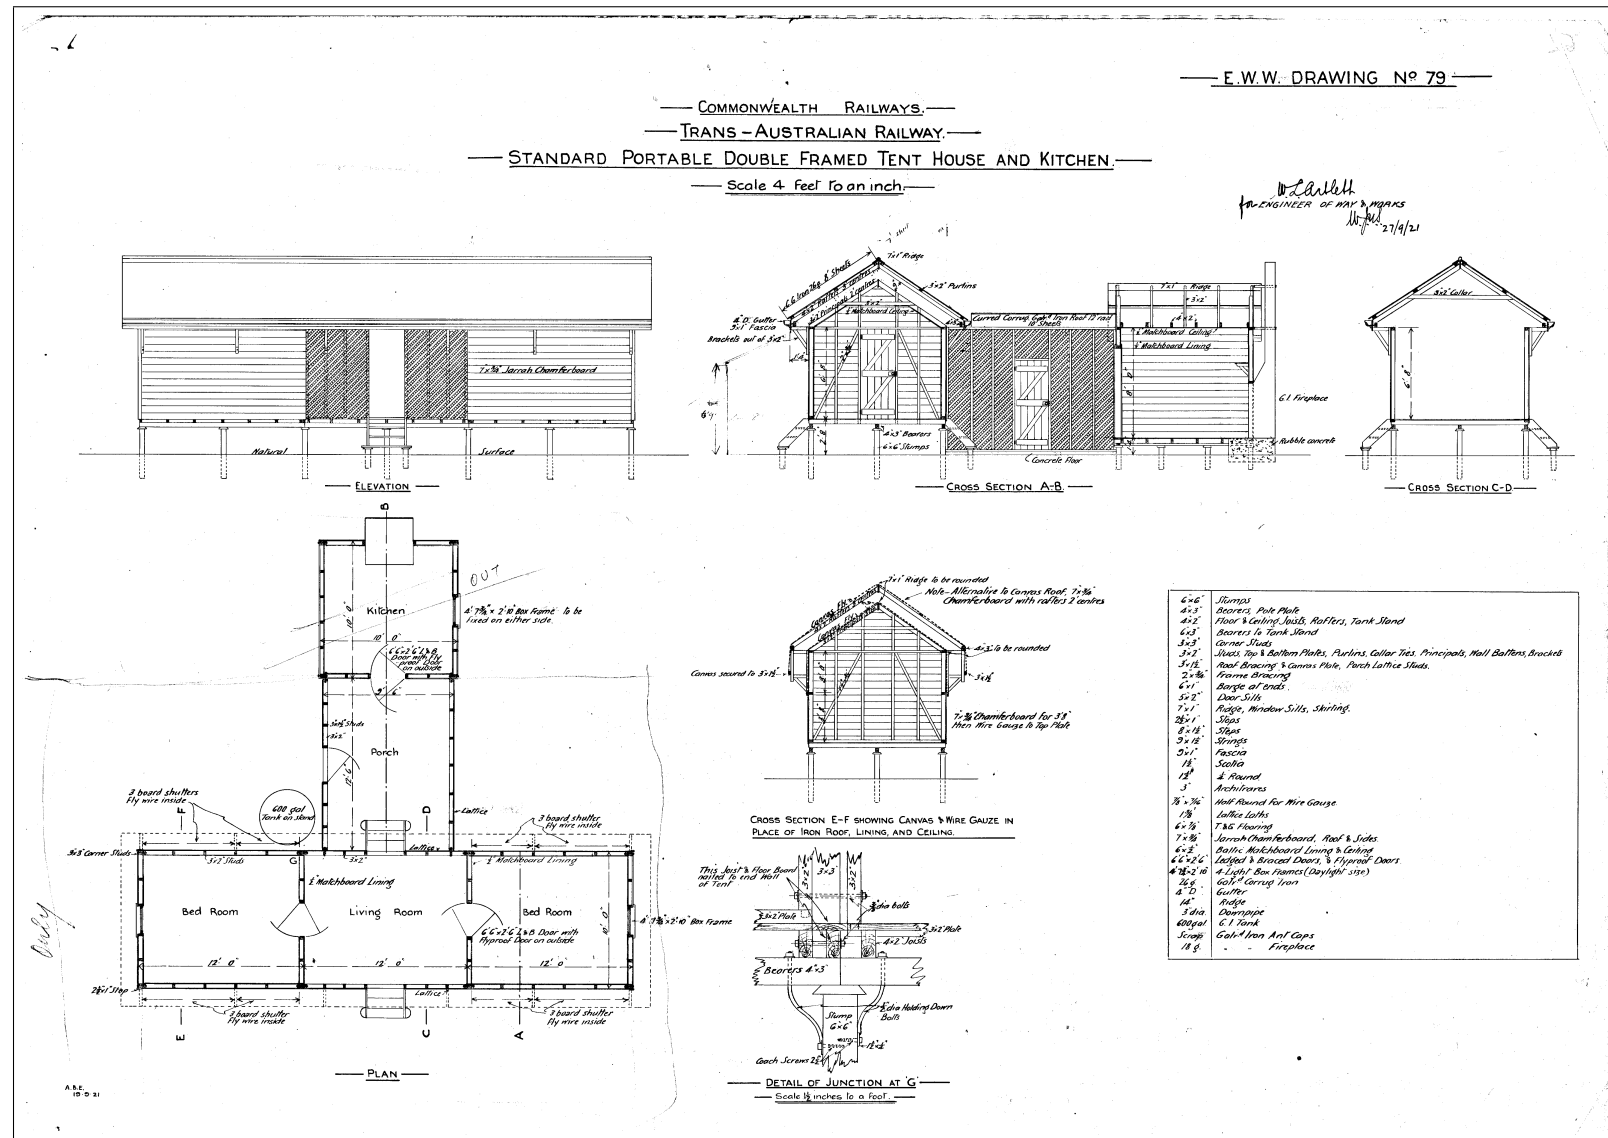

PlanId: CCE0079

2.6 CAR Proposed Design for Portable Fettlers Mess - CCE0241

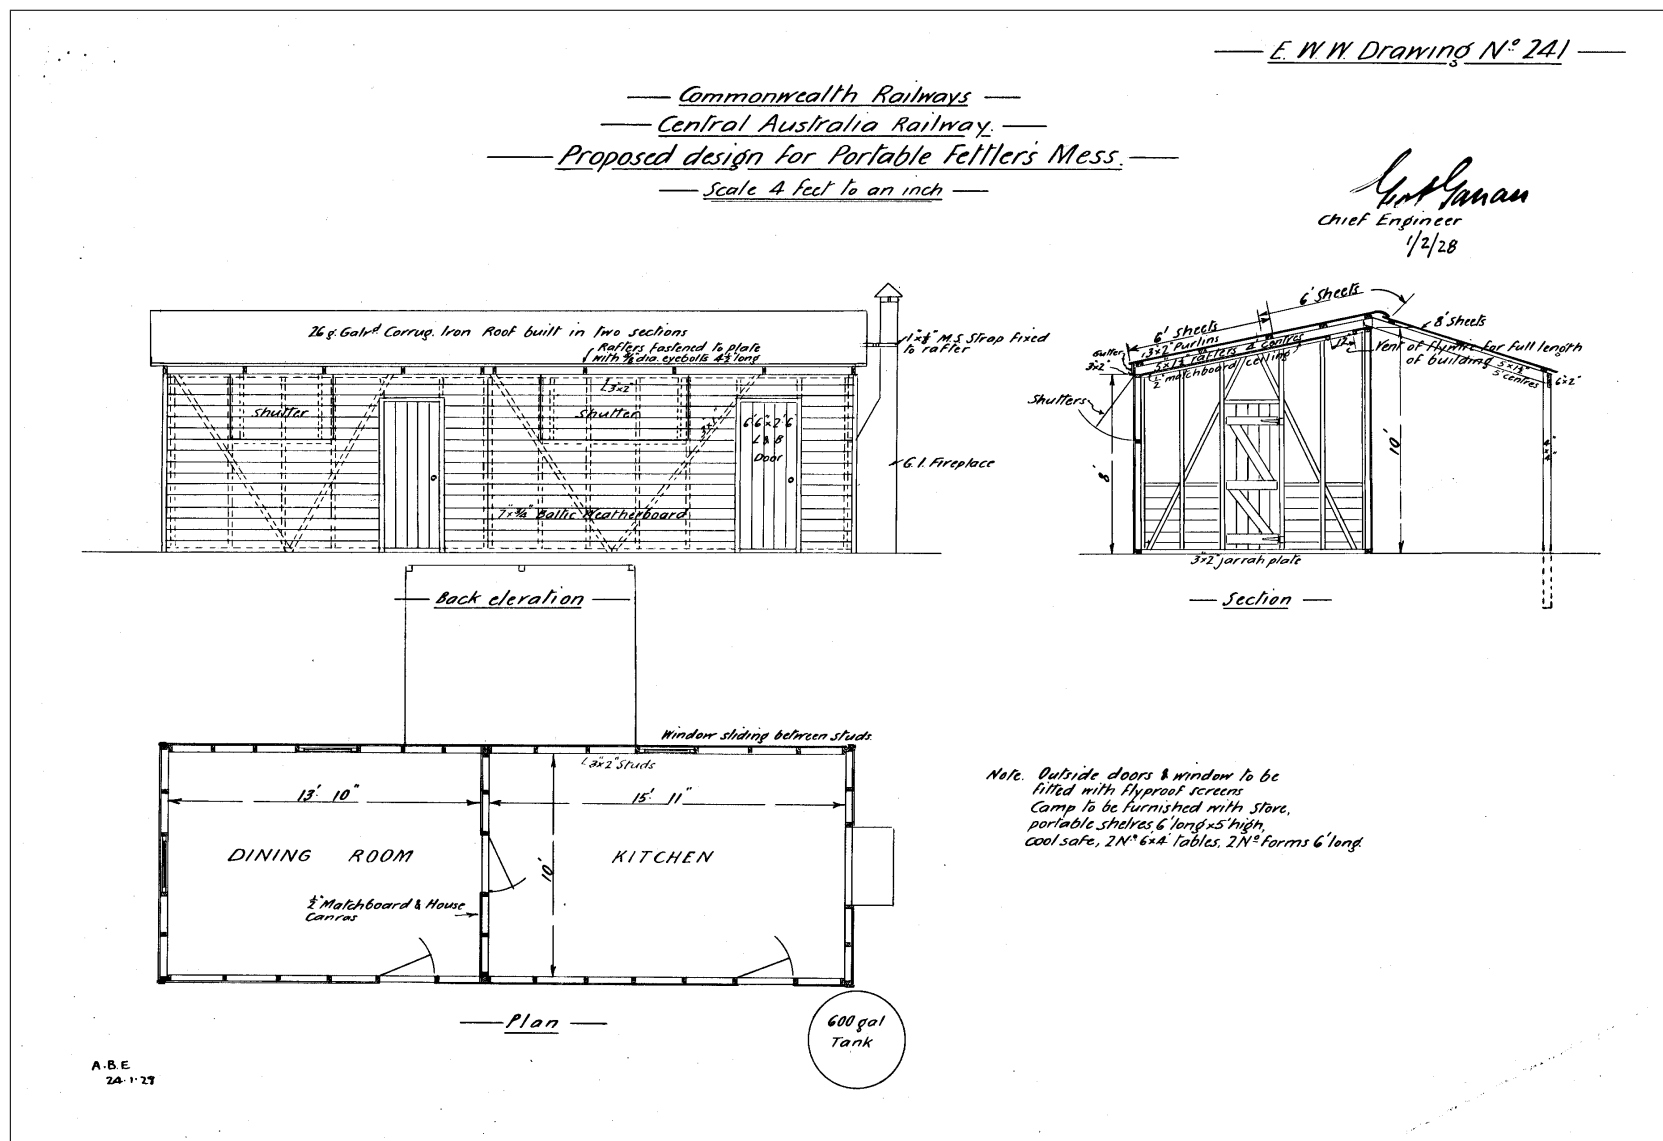

PlanId: CCE0241




NRM-DB06

CHAPTER


3

CARRIAGE SHEDS

3.1	Carriage Shed for Port Pirie - General Arrangement - CCE356A	17
3.2	Carriage Shed for Port Pirie - Side Framing and Saw-Tooth Roof Truss - CCE356C	18
3.3	Carriage Shed for Port Pirie - Office and Store - CCE356H	19

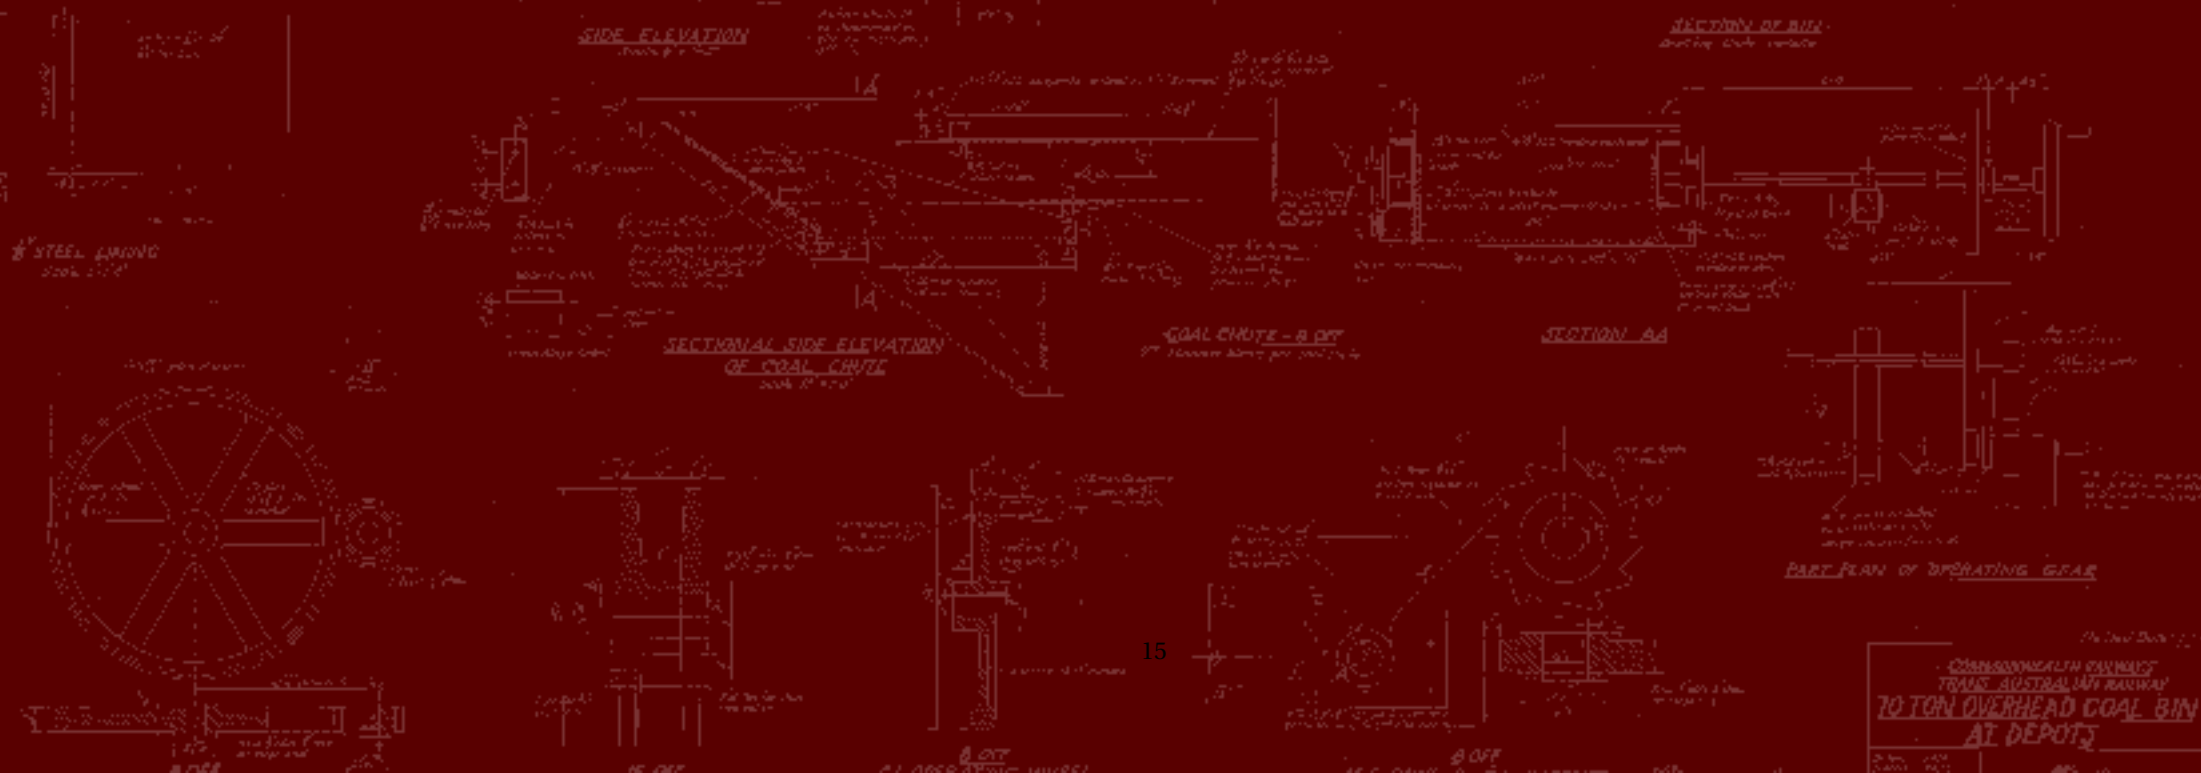


3.1 Carriage Shed for Port Pirie - General Arrangement - CCE356A

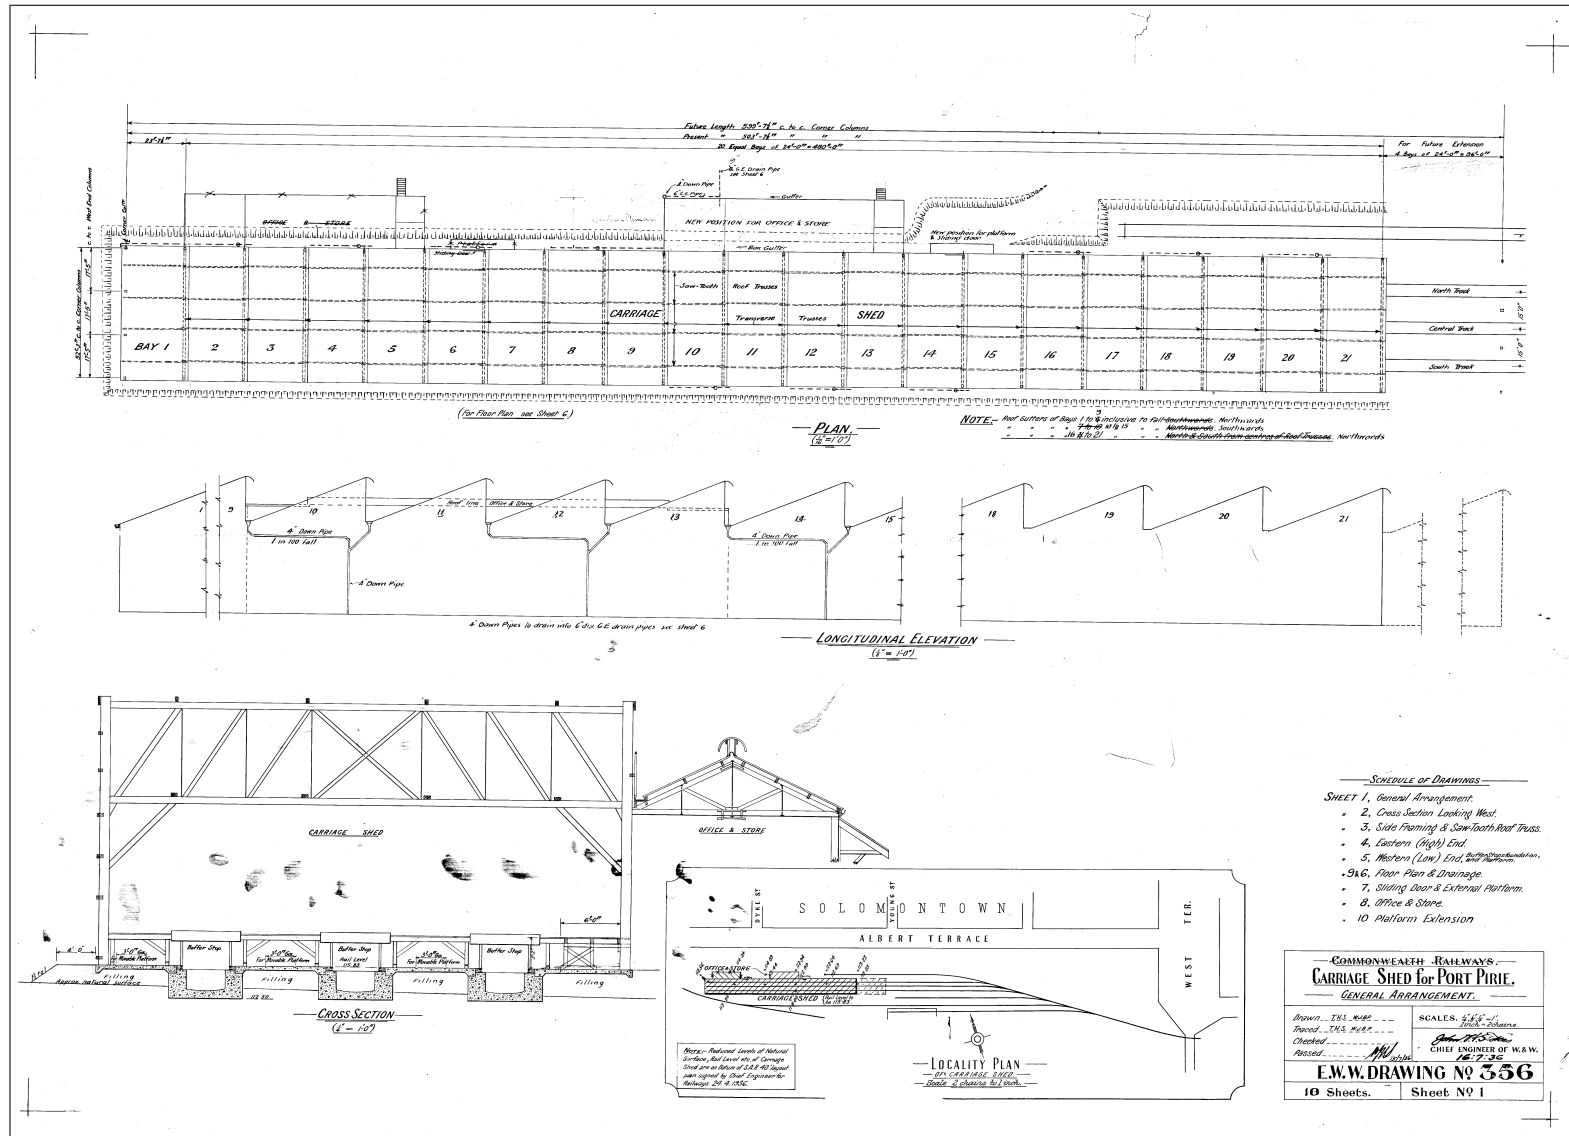


PlanId: CCE356A

3.2 Carriage Shed for Port Pirie - Side Framing and Saw-Tooth Roof Truss - CCE356C

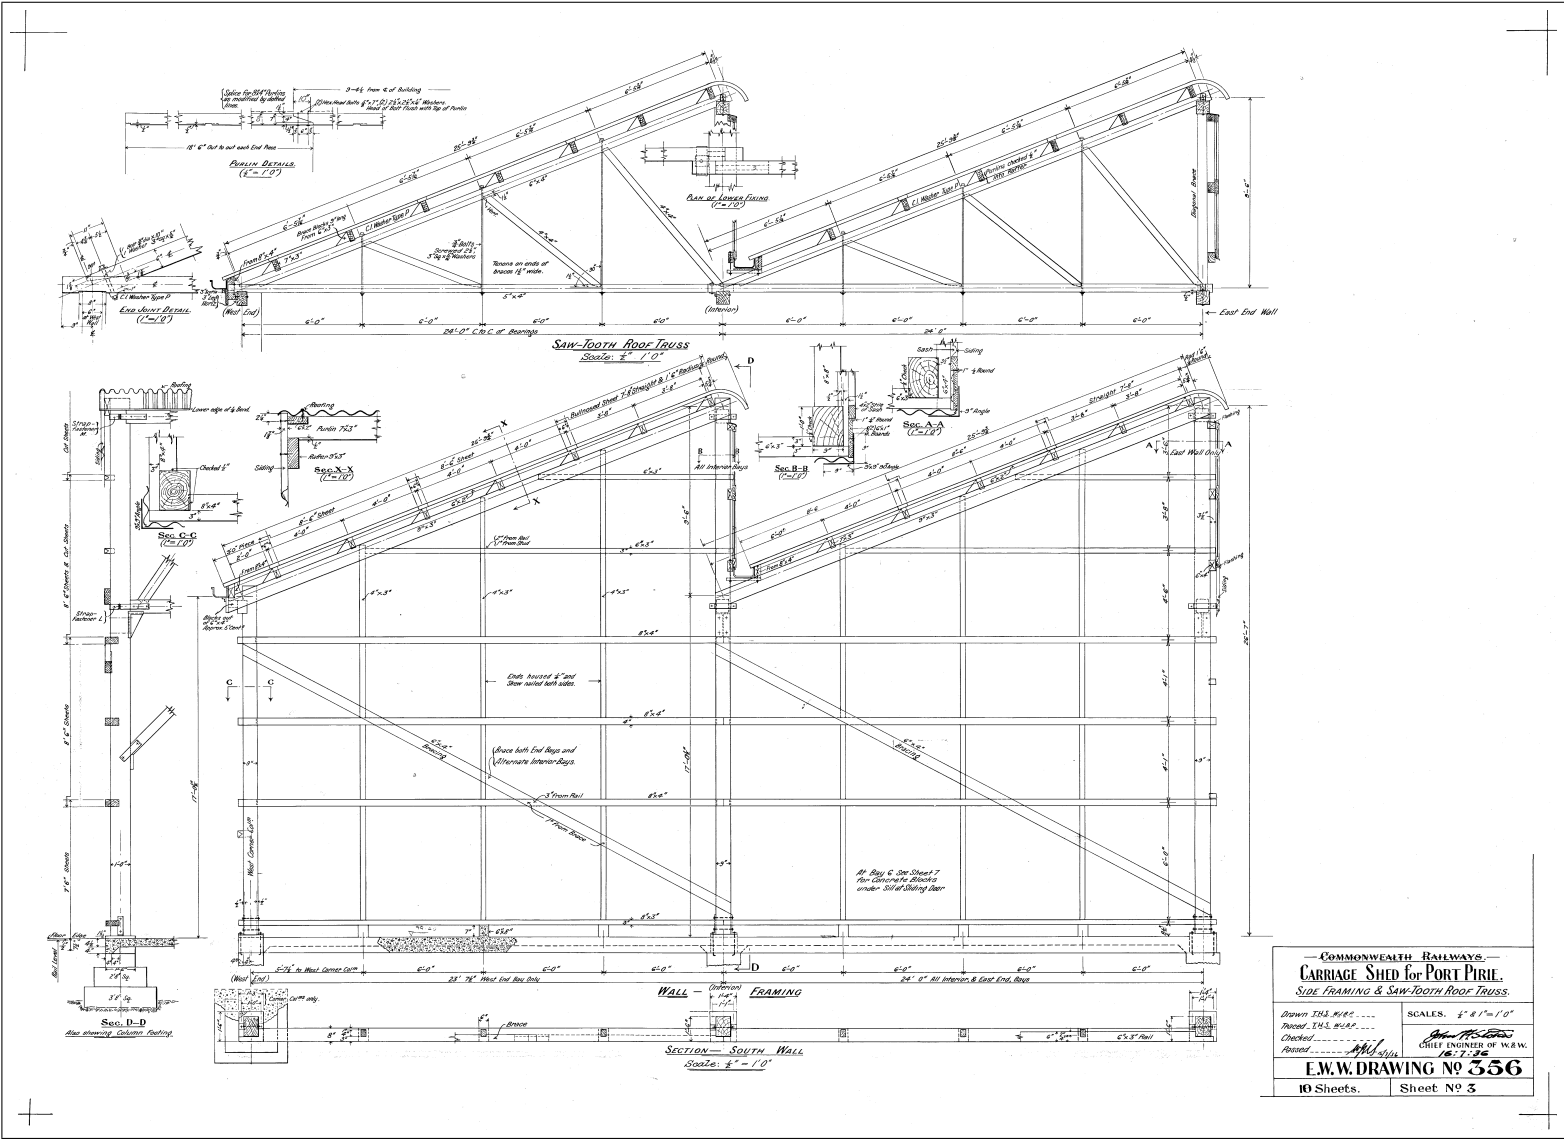

PlanId: CCE356C

3.3 Carriage Shed for Port Pirie - Office and Store - CCE356H

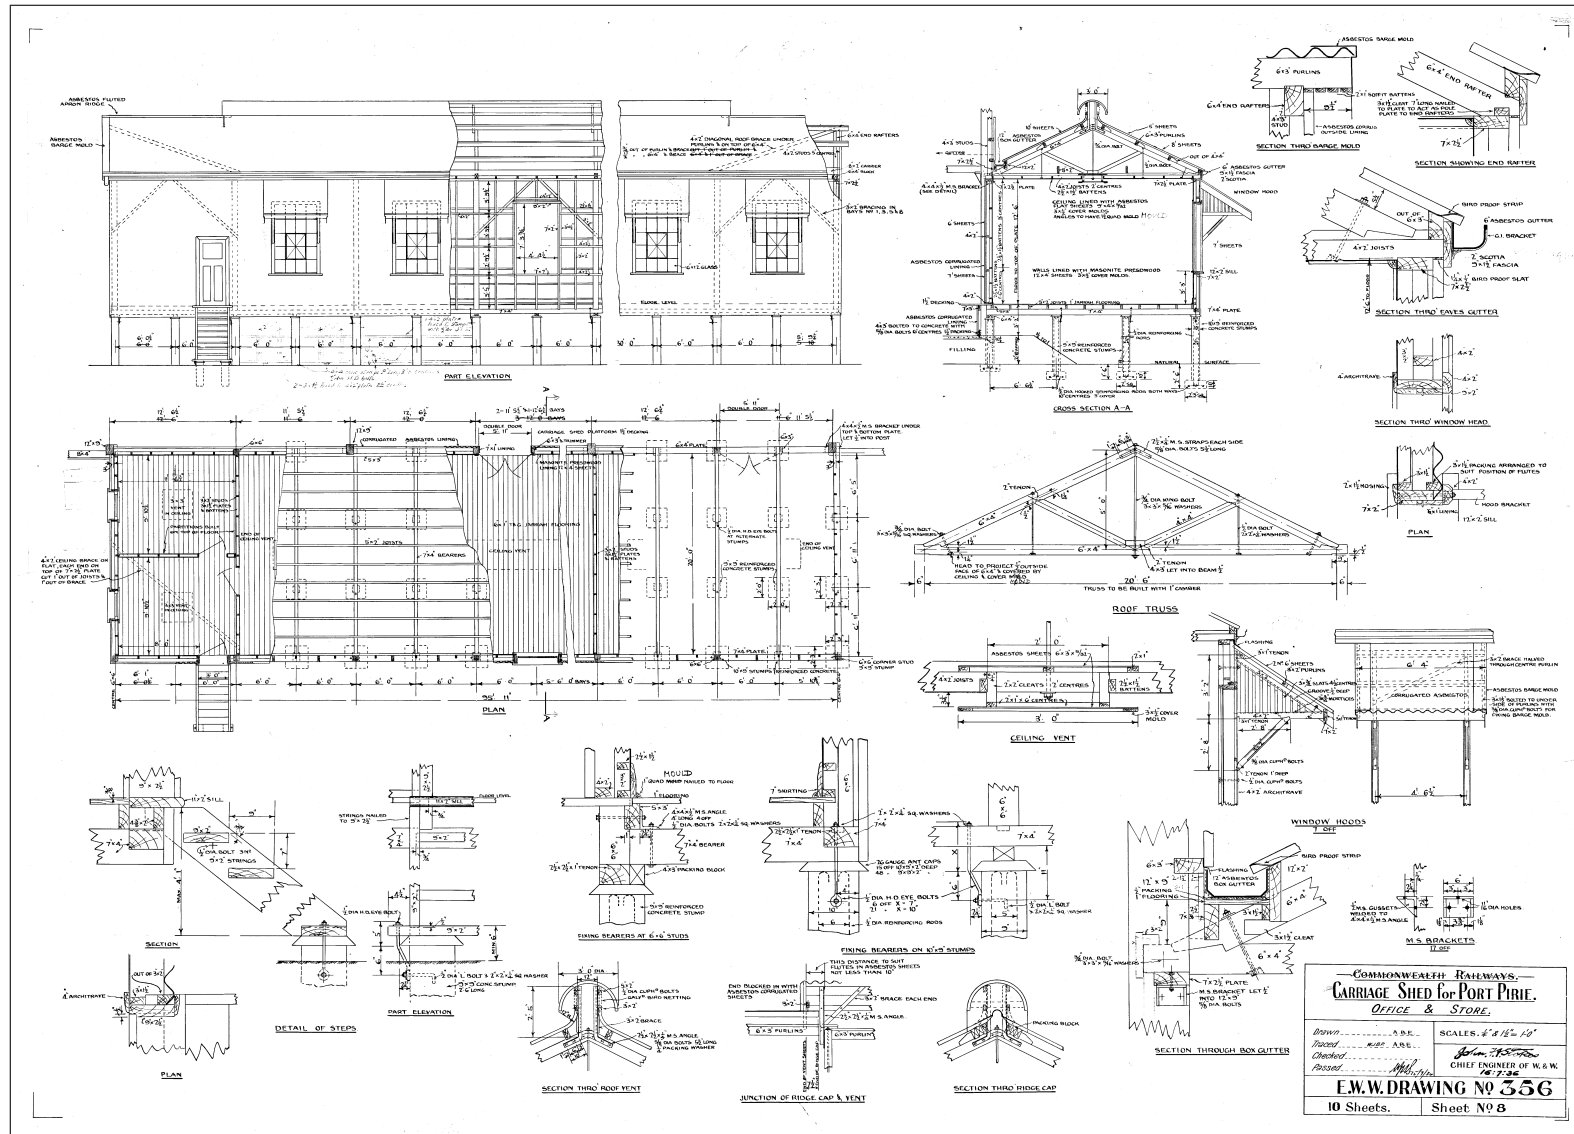

PlanId: CCE356H



NRM-DB06


CHAPTER

4

COAL STORAGE


- 4.1 CAR 50 Ton Overhead Coal Bin at Depots - CCE0531 23
- 4.2 50 and 100 Ton Timber Coal Stage 3feet 6inch Gauge - CCE0560 24
- 4.3 TAR 70 Ton Overhead Coal Bin at Depots - CCE0586 25
- 4.4 Elevated Roads and 14000 Tons Coal Storage Bin Port Augusta - CCE243 26

4.2 50 and 100 Ton Timber Coal Stage 3feet 6inch Gauge - CCE0560

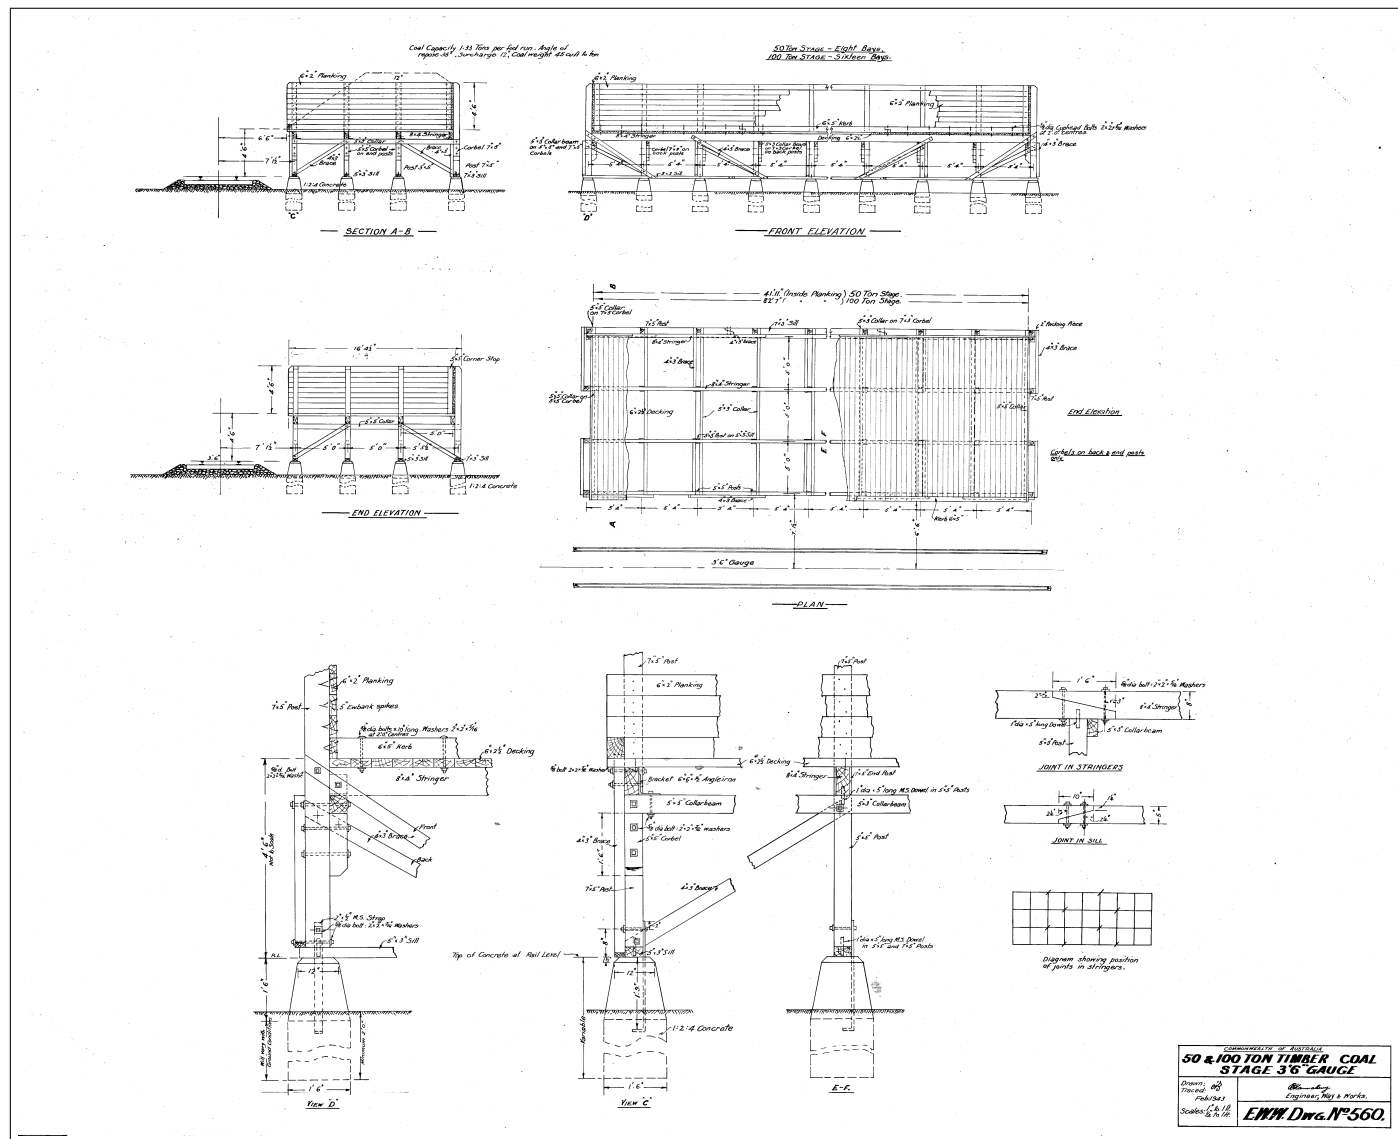


PlanId: CCE0560

4.3 TAR 70 Ton Overhead Coal Bin at Depots - CCE0586

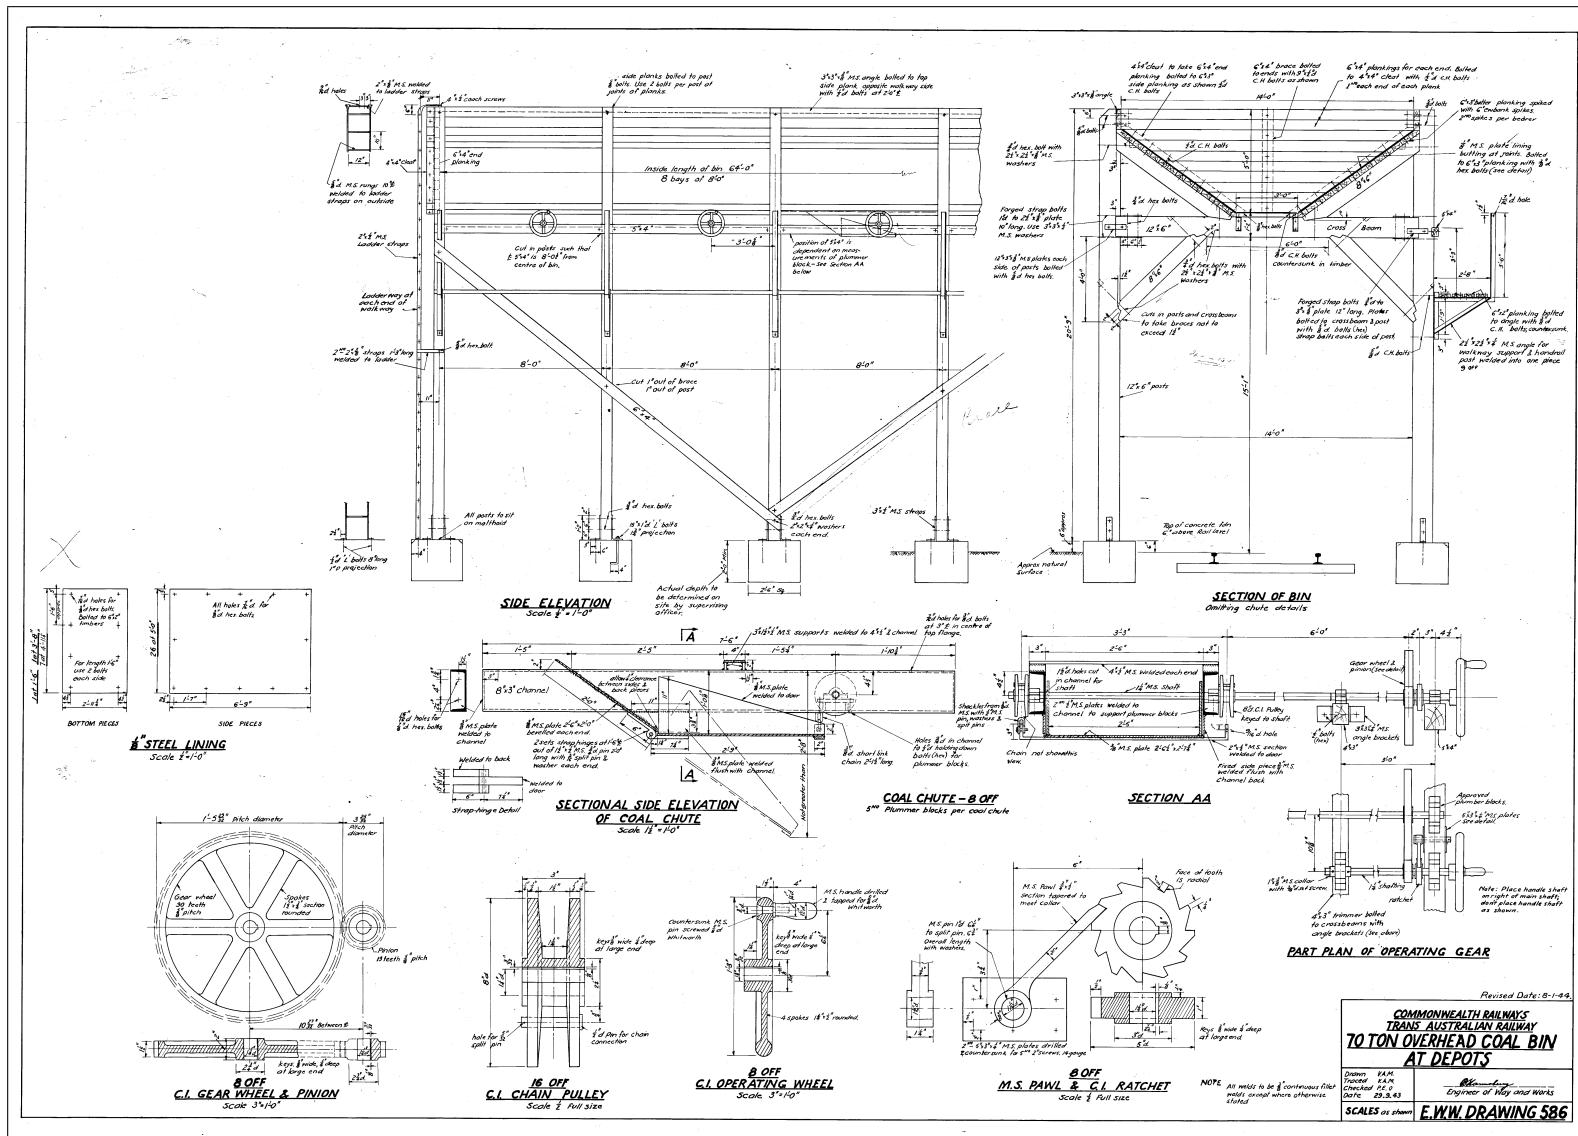

PlanId: CCE0586

4.4 Elevated Roads and 14000 Tons Coal Storage Bin Port Augusta - CCE243

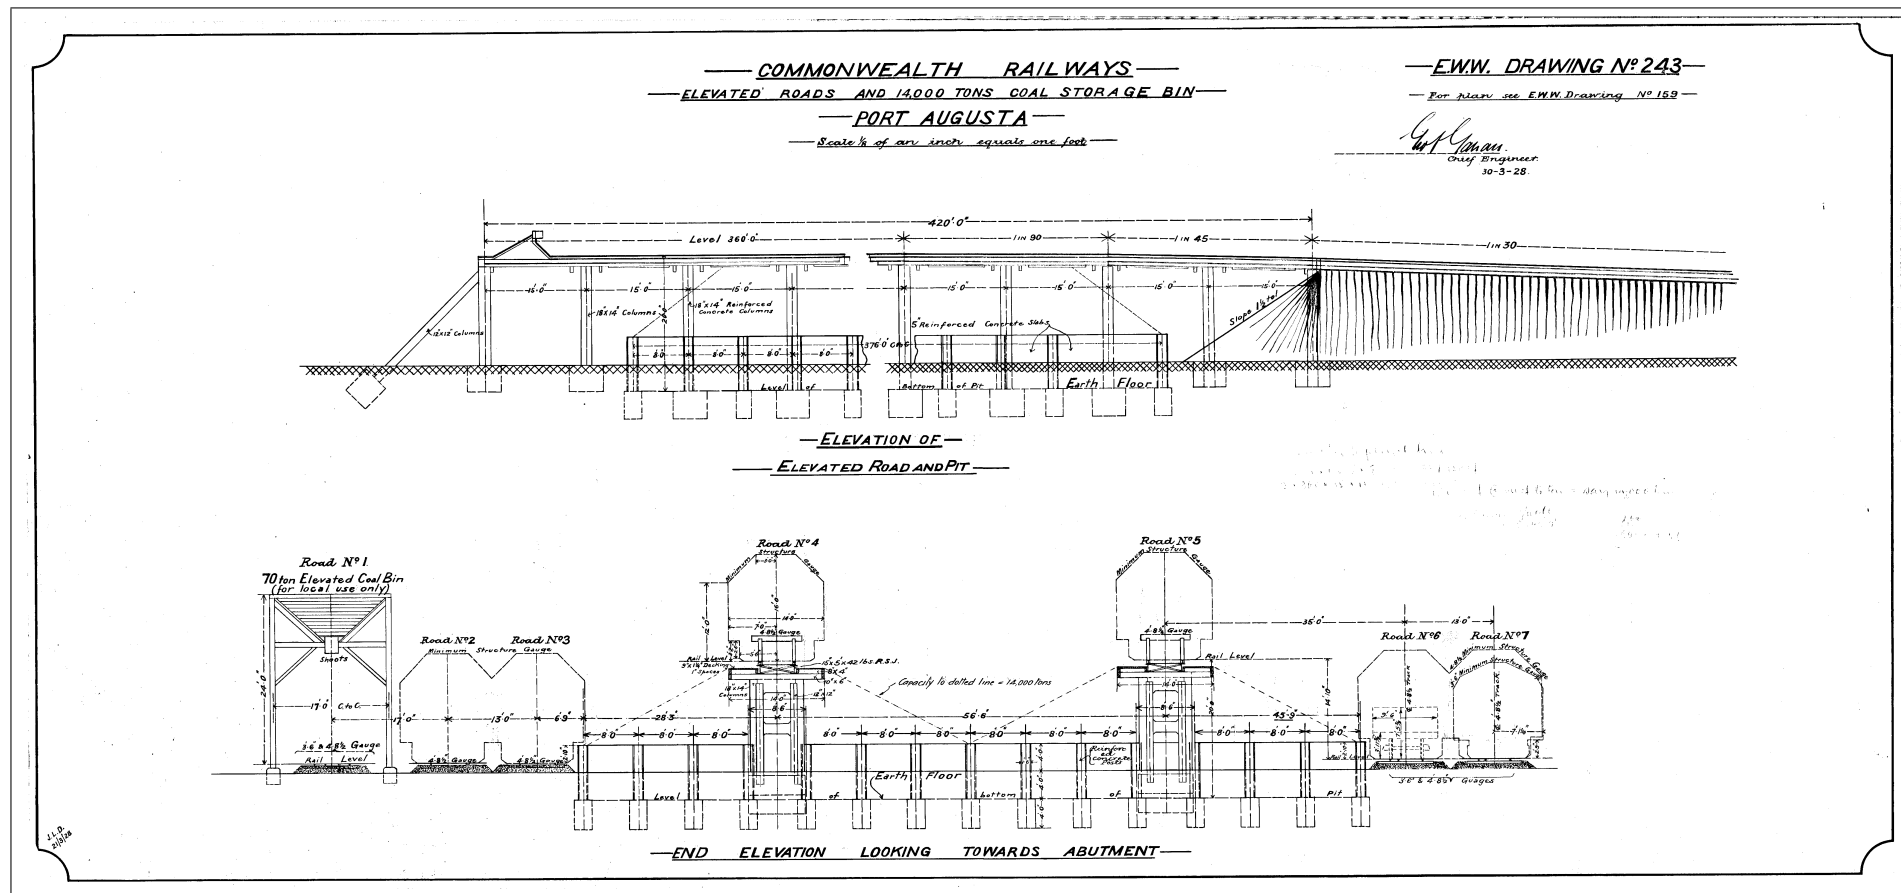

PlanId: CCE243



NRM-DB06


CHAPTER

5


EMPLOYEE HOUSING AND BARRACKS

5.1	TAR Boarding House at Cook as converted into Roadmasters Residence - CCE0022	29
5.2	TAR Proposed Design for Employees Residence - CCE0067A	30
5.3	TAR Proposed Design for Employees Residence - CCE0067B	31
5.4	Residence for Tarcoola - CCE0269	32
5.5	Employees Residence Type B - CCE0417	33
5.6	Employees Residence Type C - CCE0420	34
5.7	Employees Residence Type D - CCE0421	35
5.8	Employees Residence Type E - CCE0449	36
5.9	Quarters for Single Employees - CCE0450	37
5.10	Employees Residence Type F - CCE0502	38
5.11	Employees Residence Type K - CCE0593	39
5.12	Residences For Employee Types L N O and P - 1949 Drawing - CCE0612	40
5.13	Barracks for Sub-Depots - Tarcoola - Rawlinna - Telford - Marree - CCE0626	41
5.14	TAR Proposed Design for Employees Residence - CCE067B	42
5.15	North Australia Railway - Employees Residence - CCE0779	43
5.16	Crews Rest House - Cook - CCE1819A1	44
5.17	Hollow Concrete Brick House for Station Master at Edwards Creek - CCE273	45

5.18 Proposed Barracks at Cook - CCE538	46
5.19 Standard Quarters for Additional Fetting Gangs - CCE559	47
5.20 Residences For Employee Types L N O and P - 1944 Drawing - CCE612	48
5.21 Barracks for Sub-Depots - Barton - Pimba - Zanthus - CCE626	49

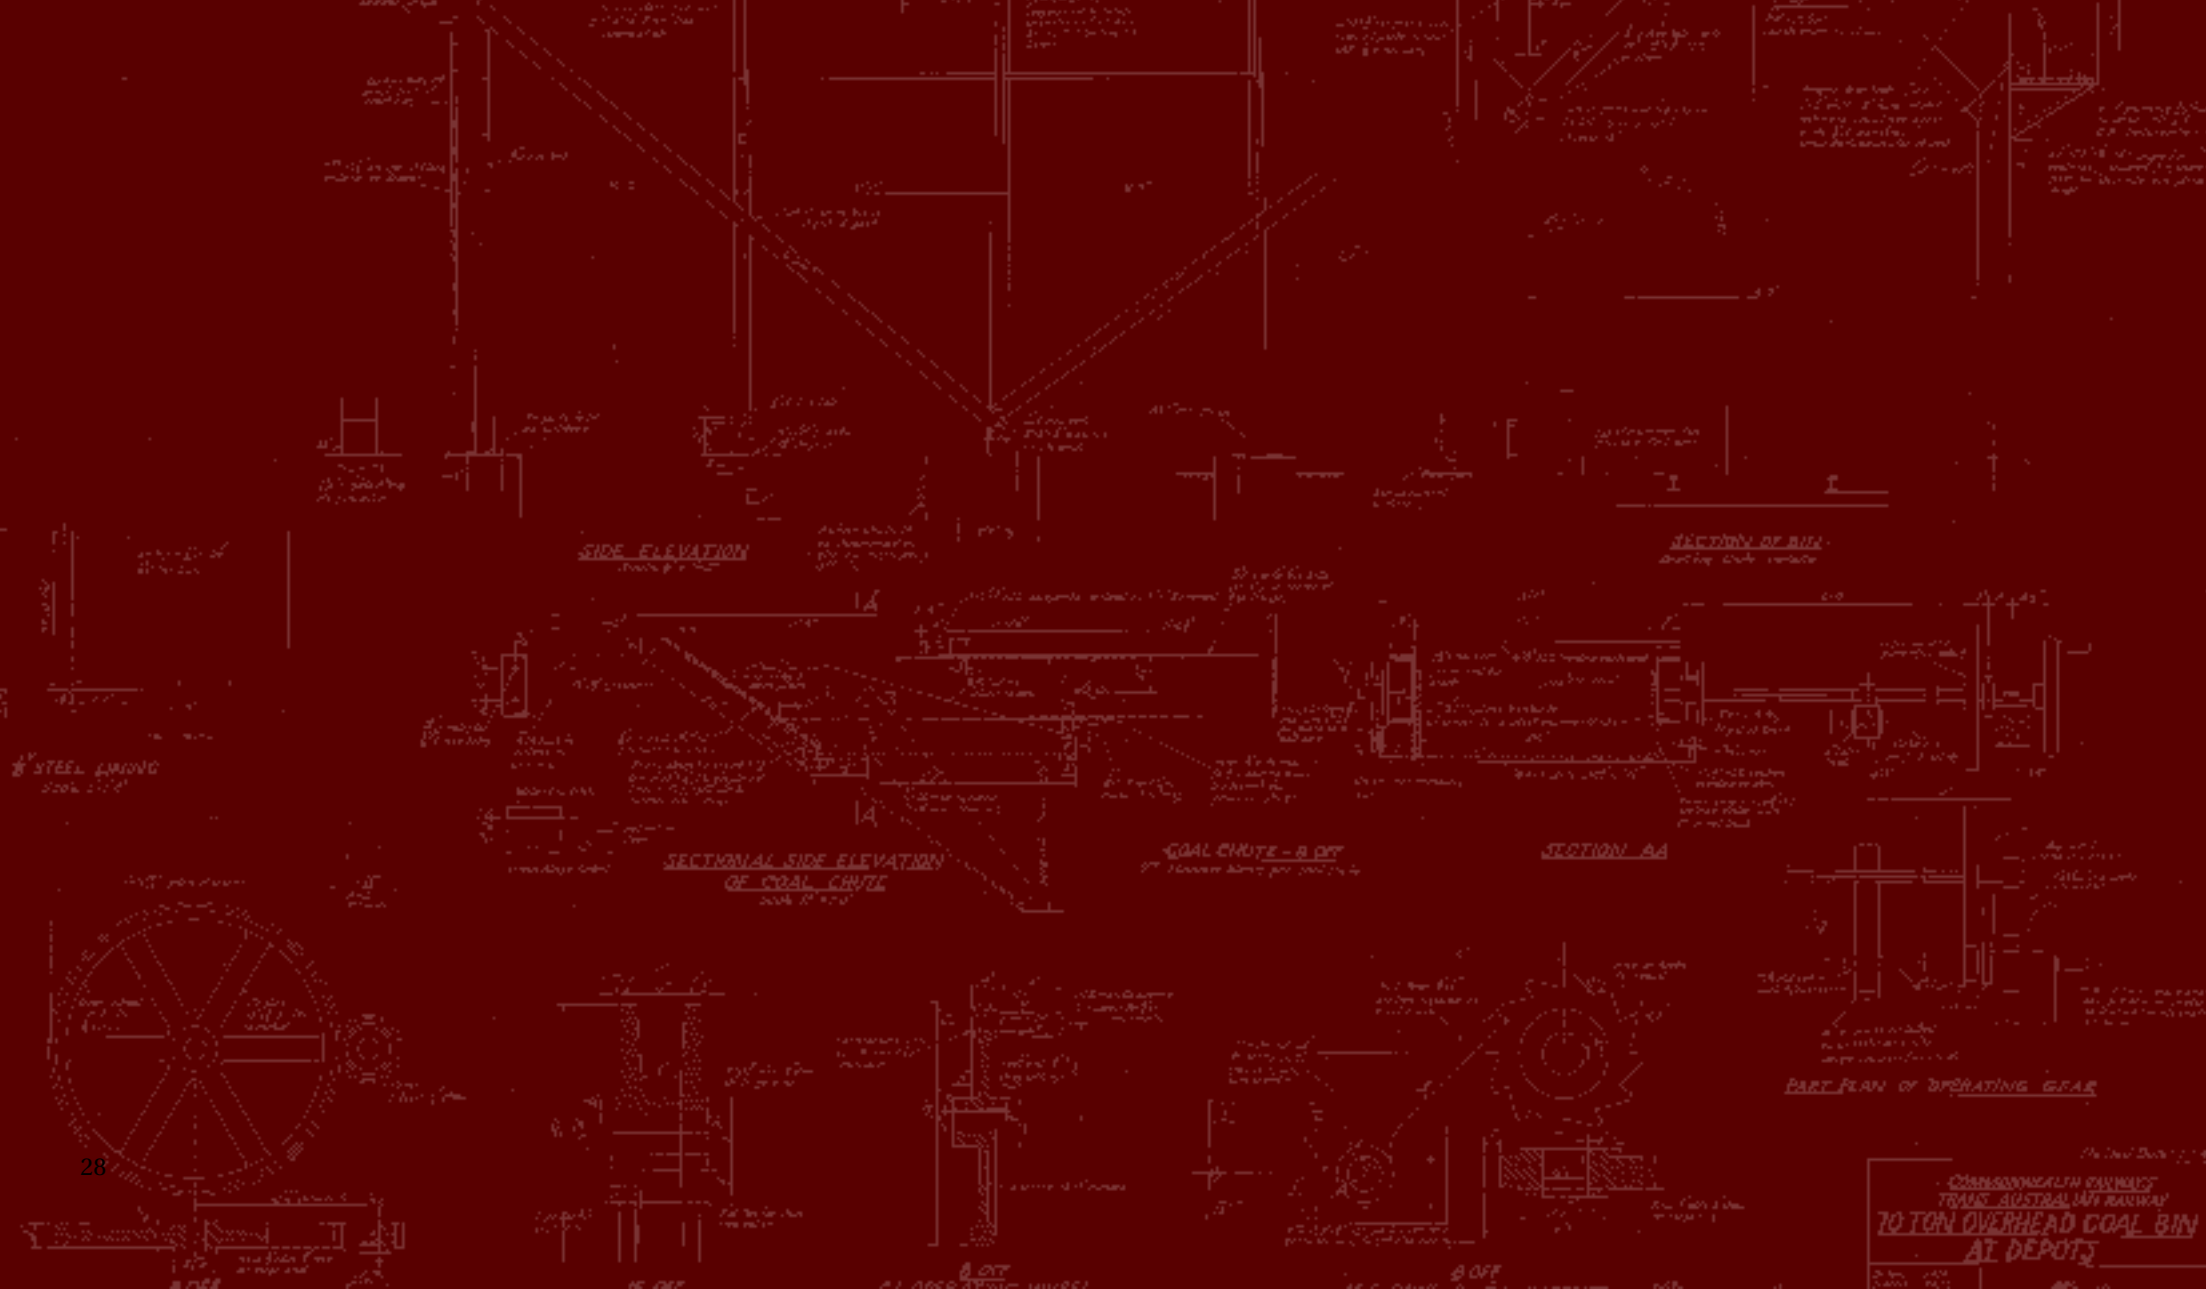


5.2 TAR Proposed Design for Employees Residence - CCE0067A

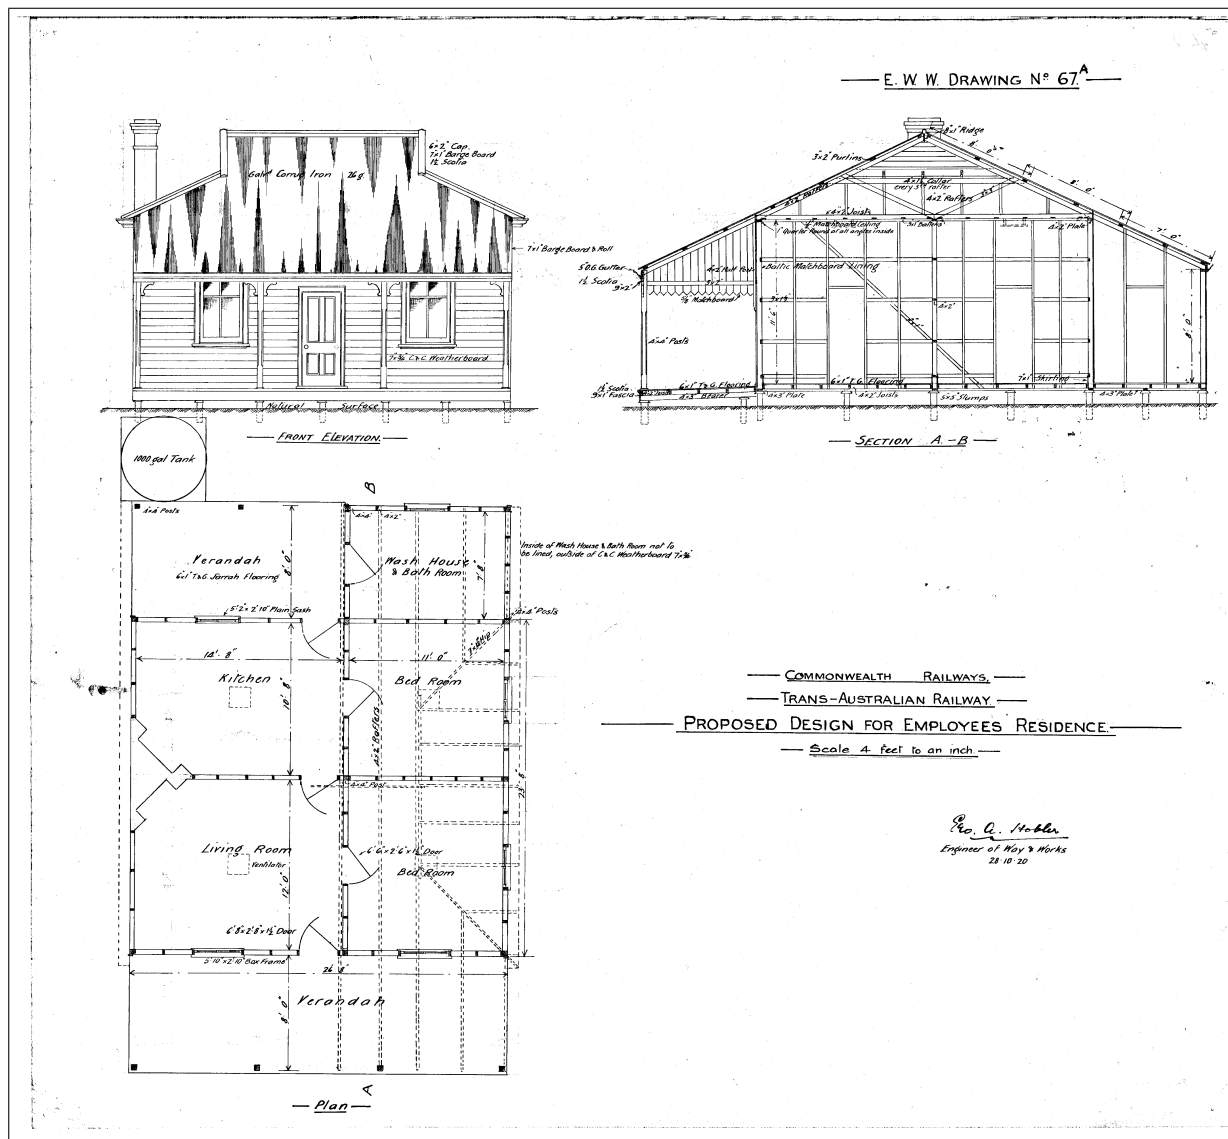


PlanId: CCE0067A

5.3 TAR Proposed Design for Employees Residence - CCE0067B

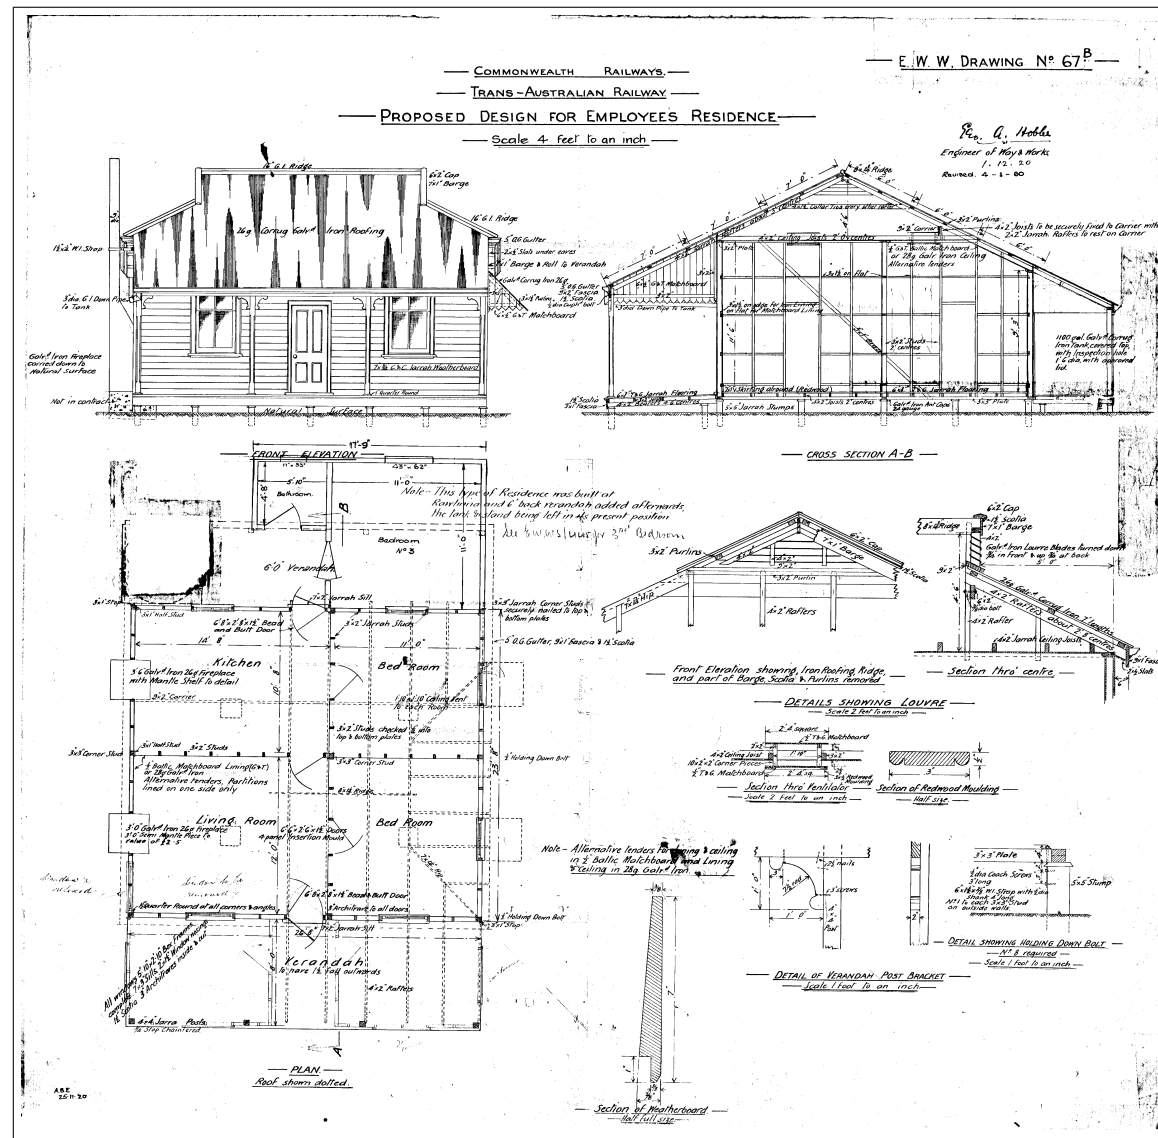


PlanId: CCE0067B

5.4 Residence for Tarcoola - CCE0269

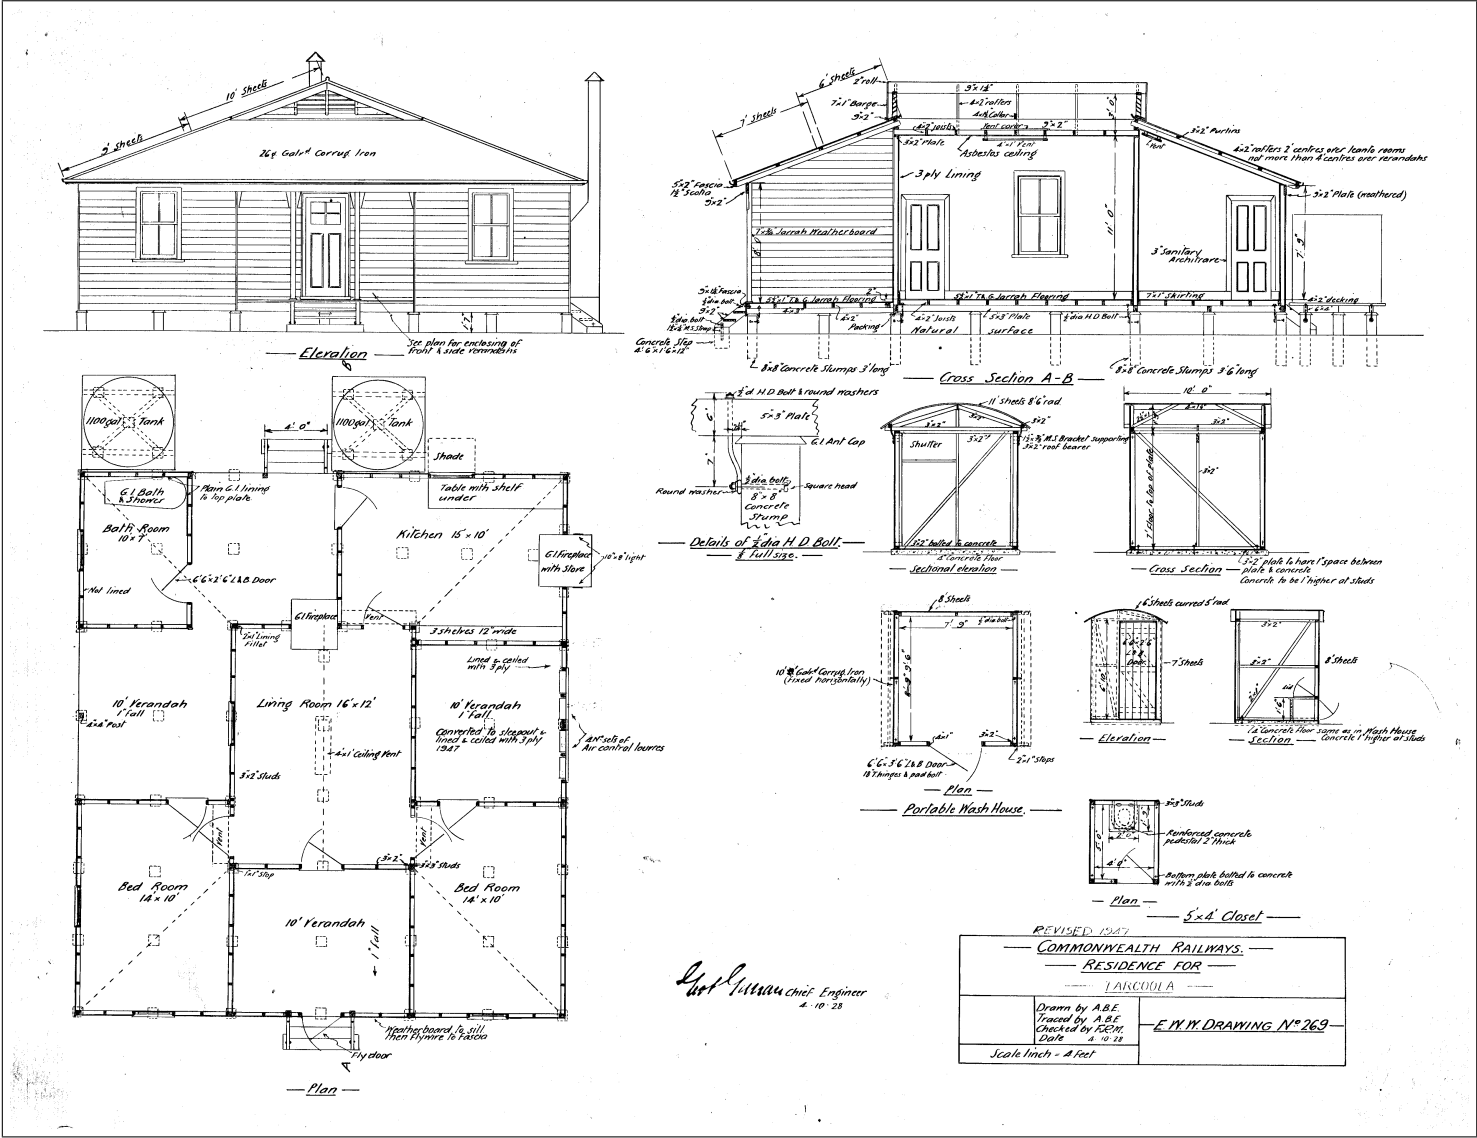


PlanId: CCE0269

5.5 Employees Residence Type B - CCE0417

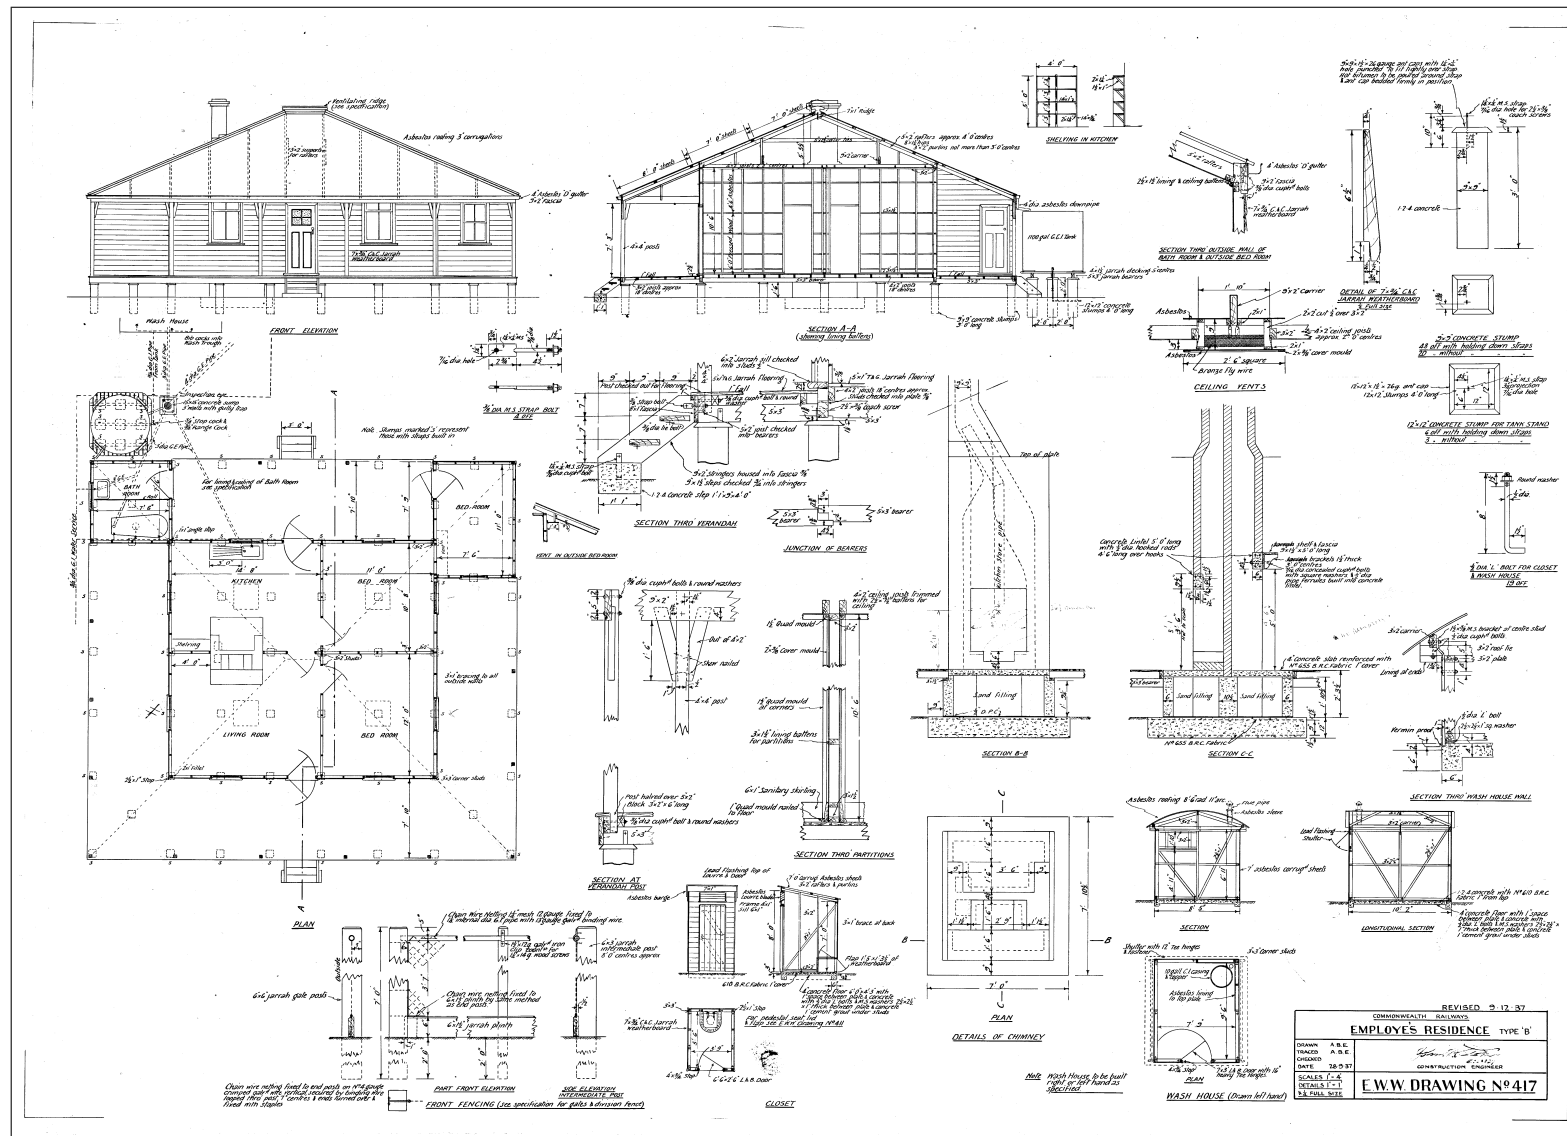


5.6 Employees Residence Type C - CCE0420

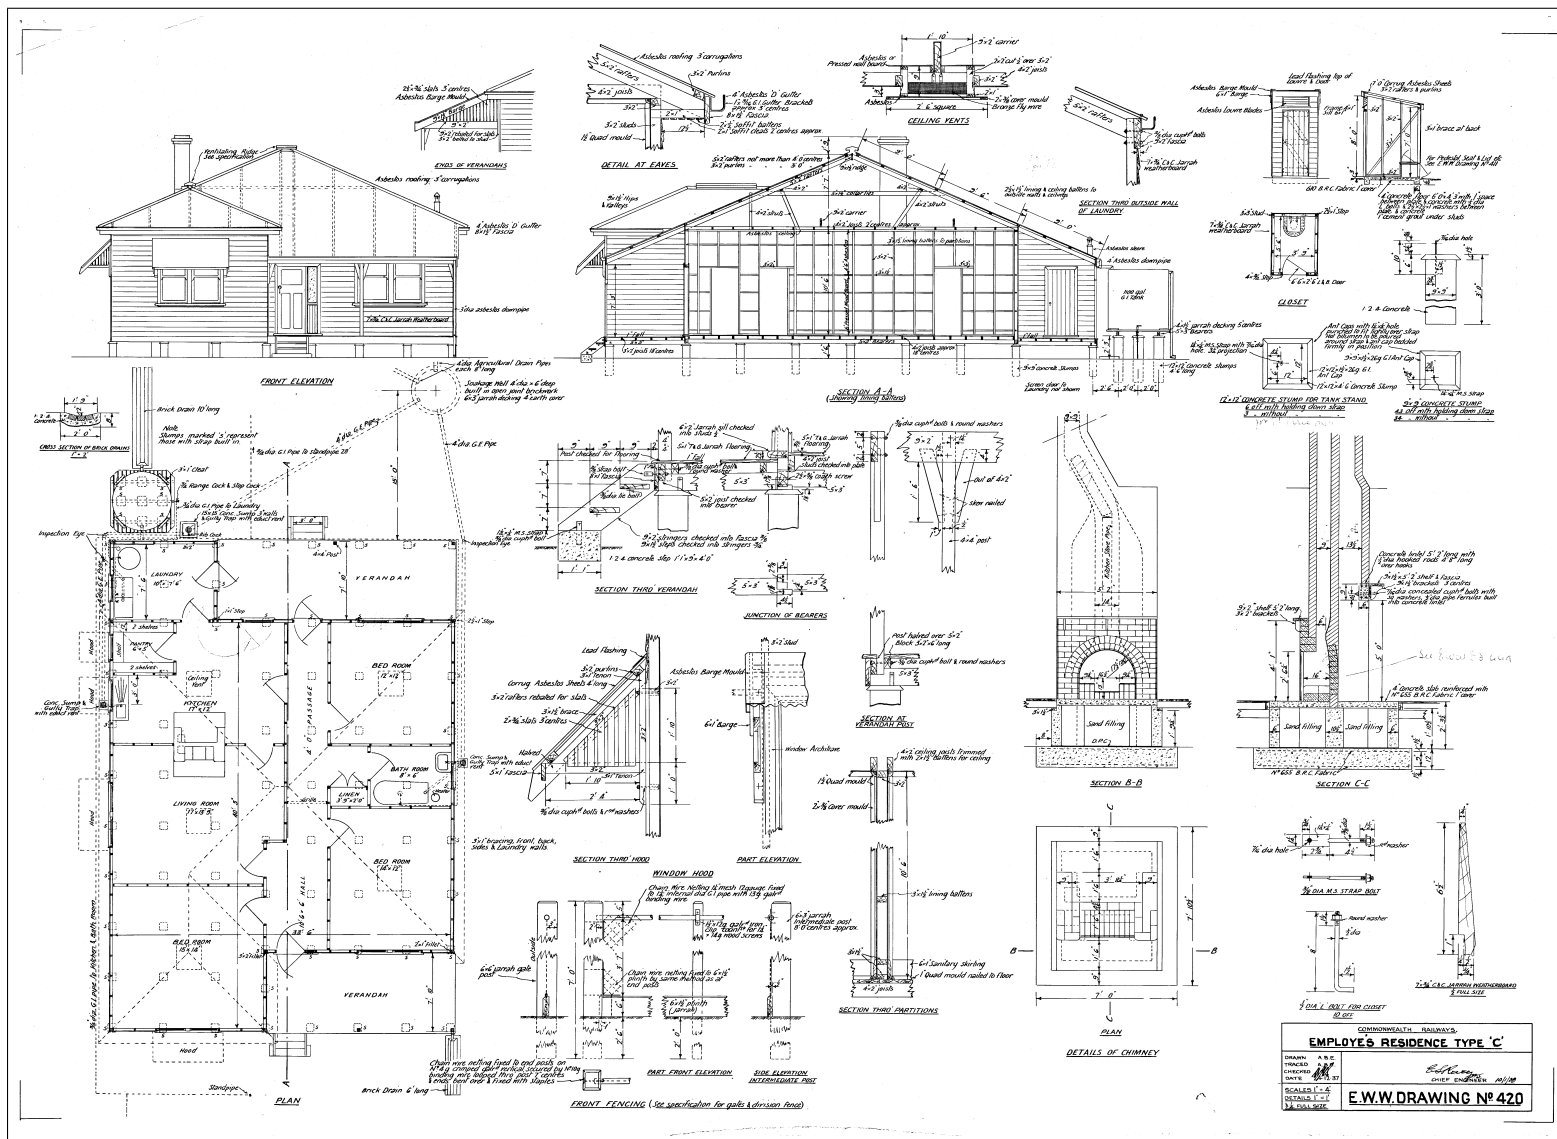


PlanId: CCE0420


5.7 Employees Residence Type D - CCE0421

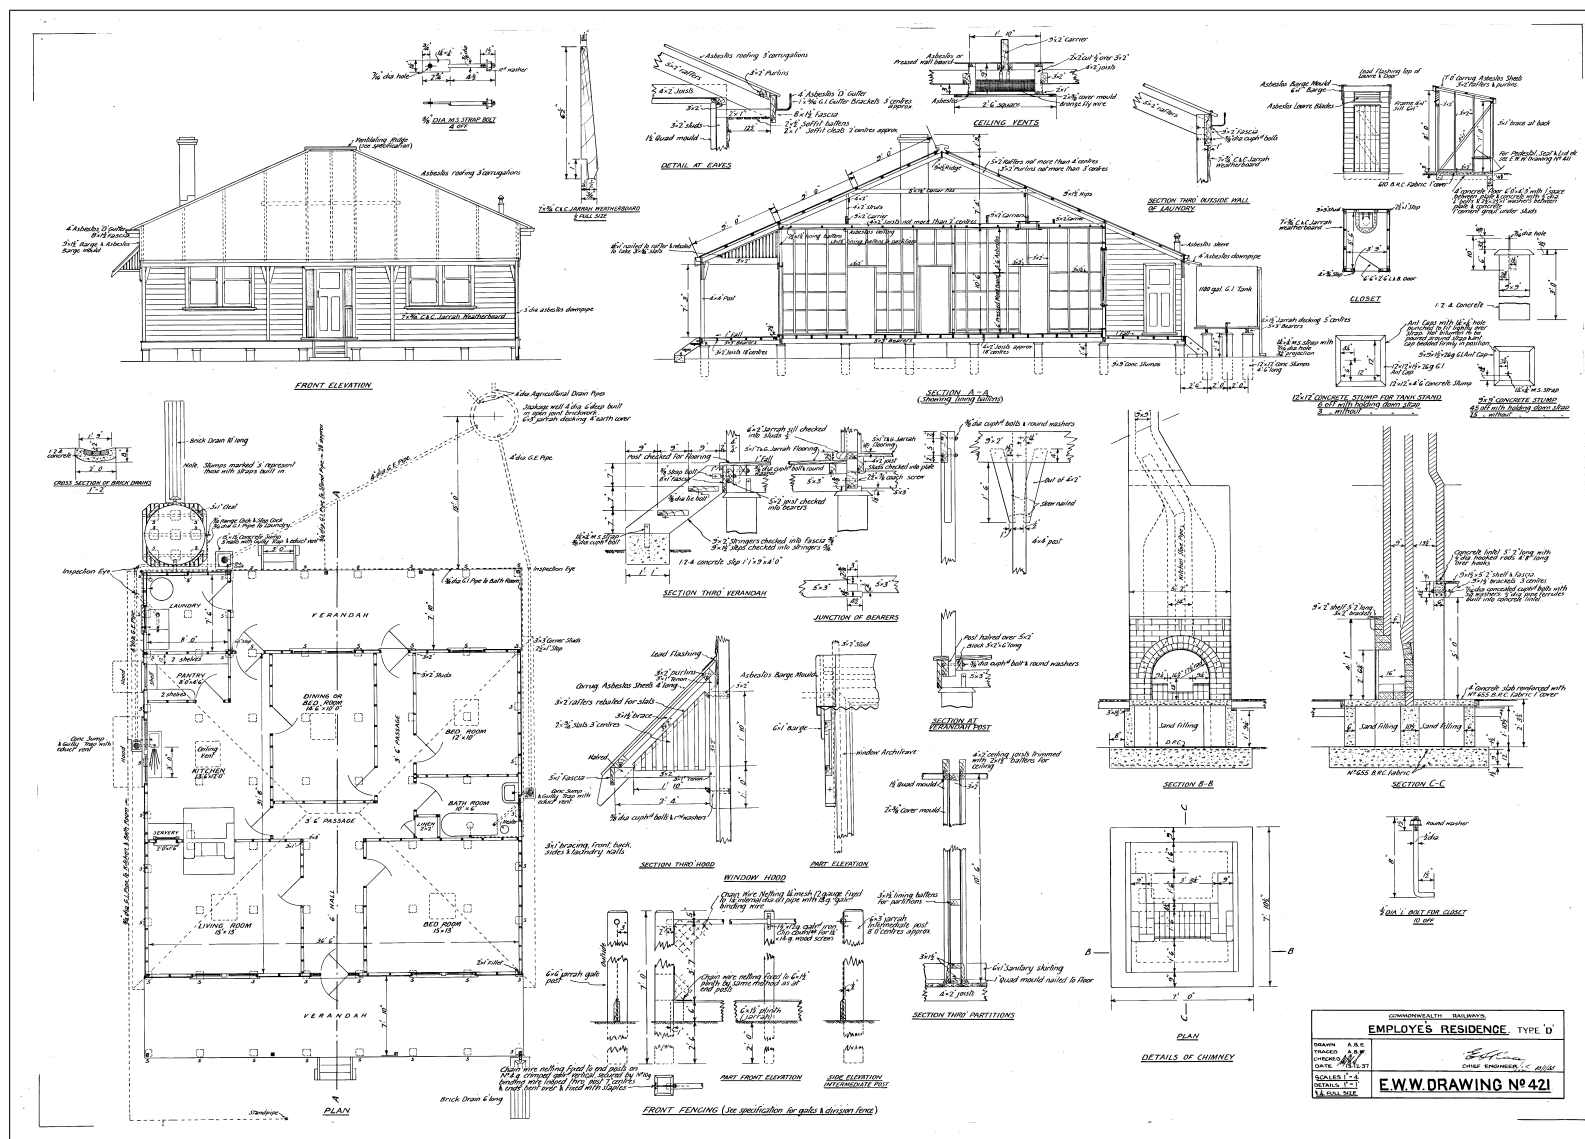


PlanId: CCE0421

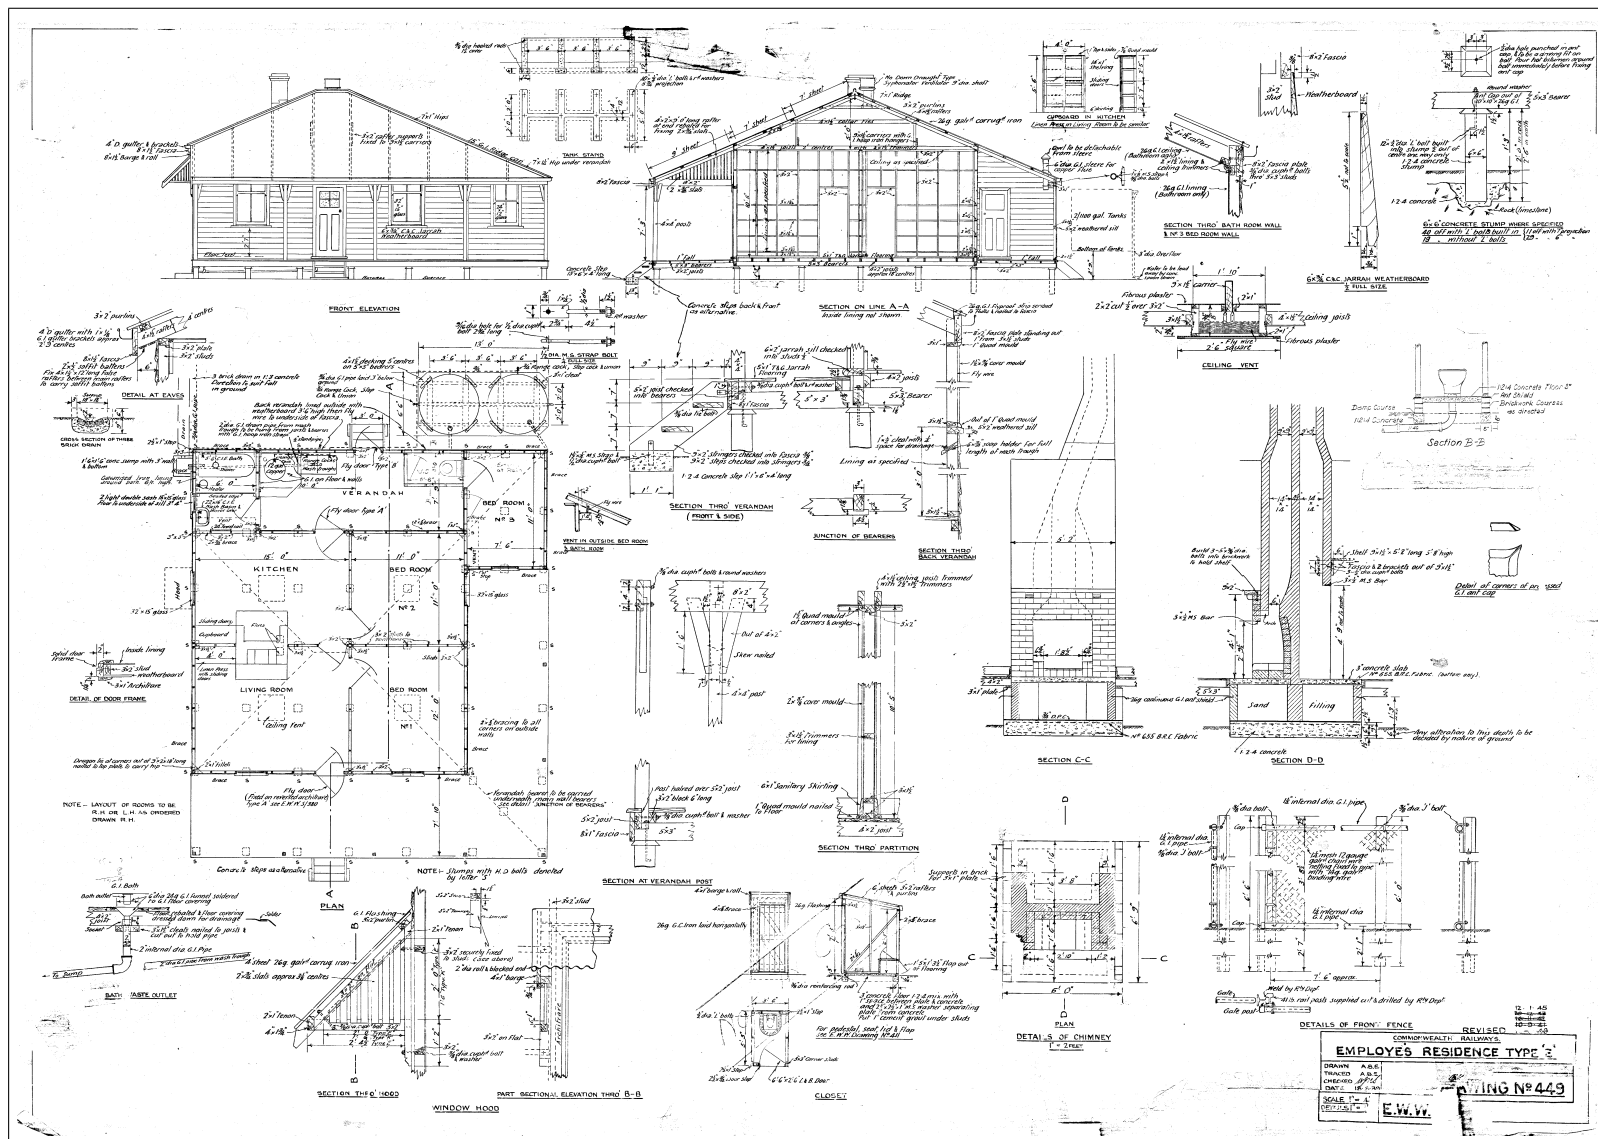


5.9 Quarters for Single Employees - CCE0450

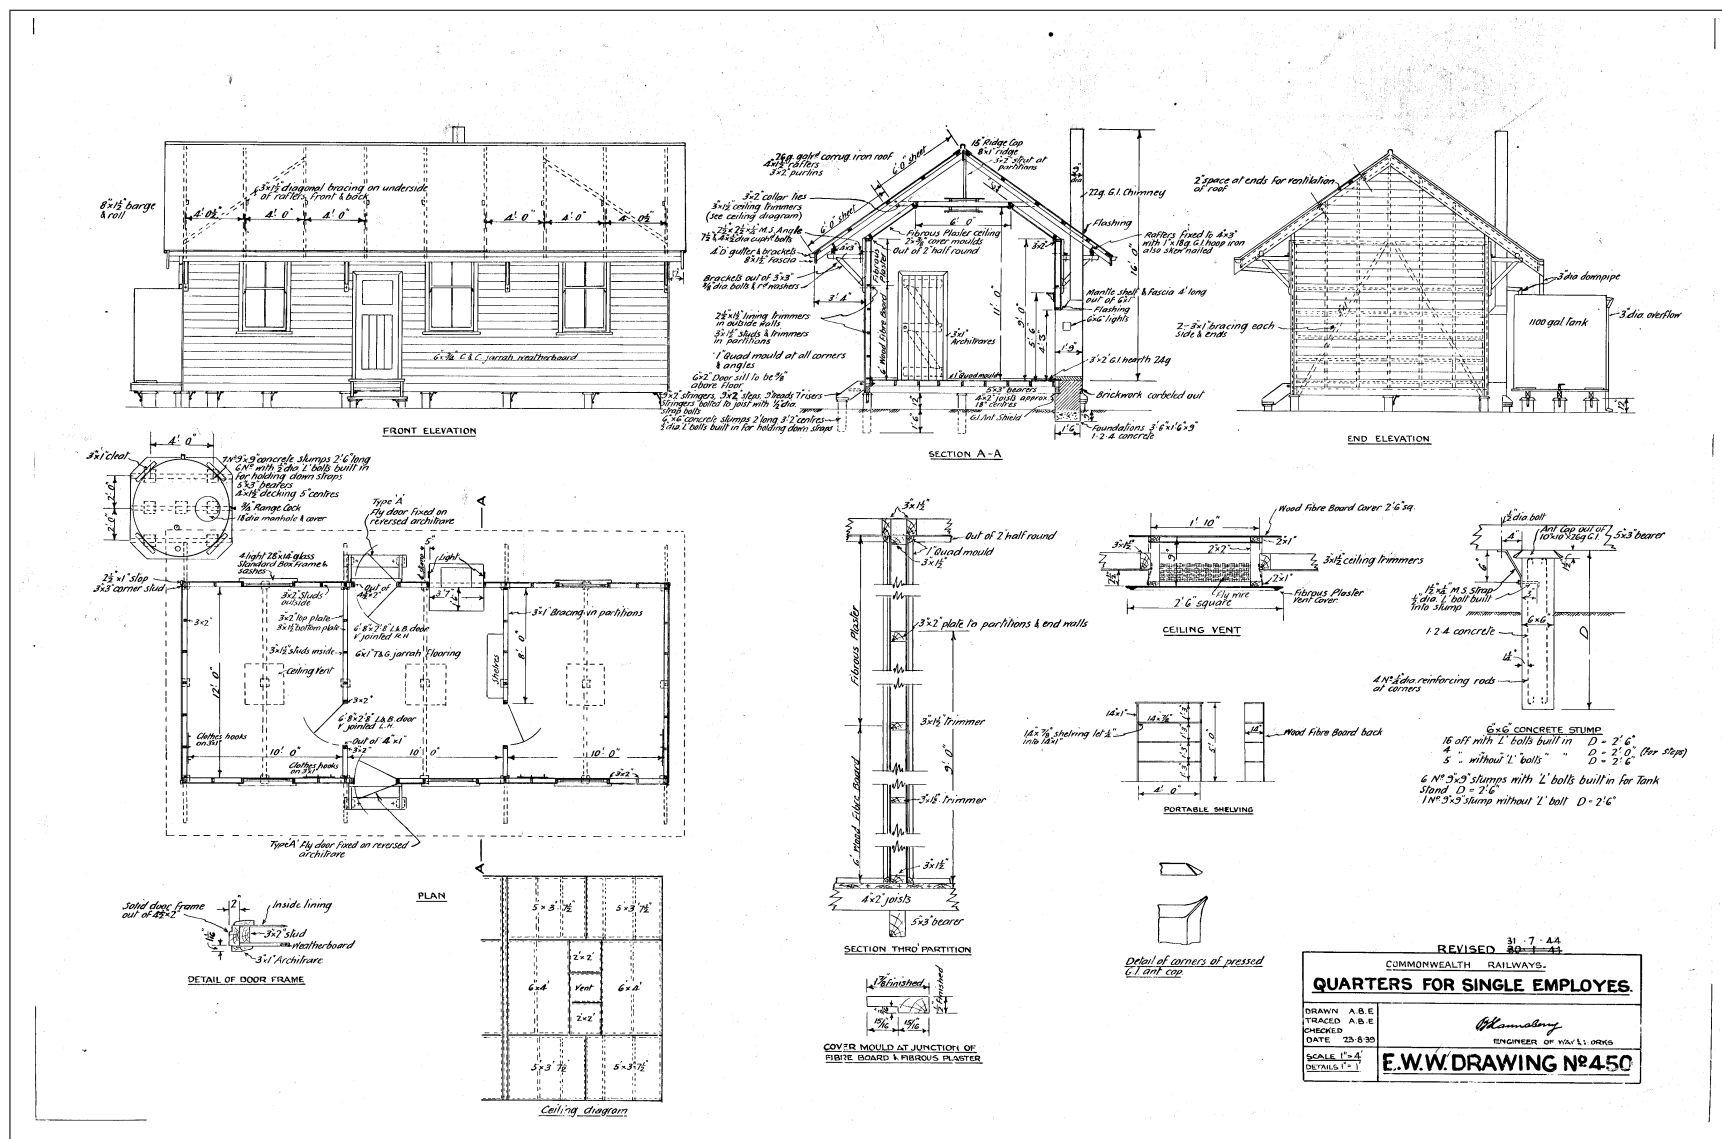

PlanId: CCE0450

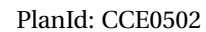


5.11 Employees Residence Type K - CCE0593

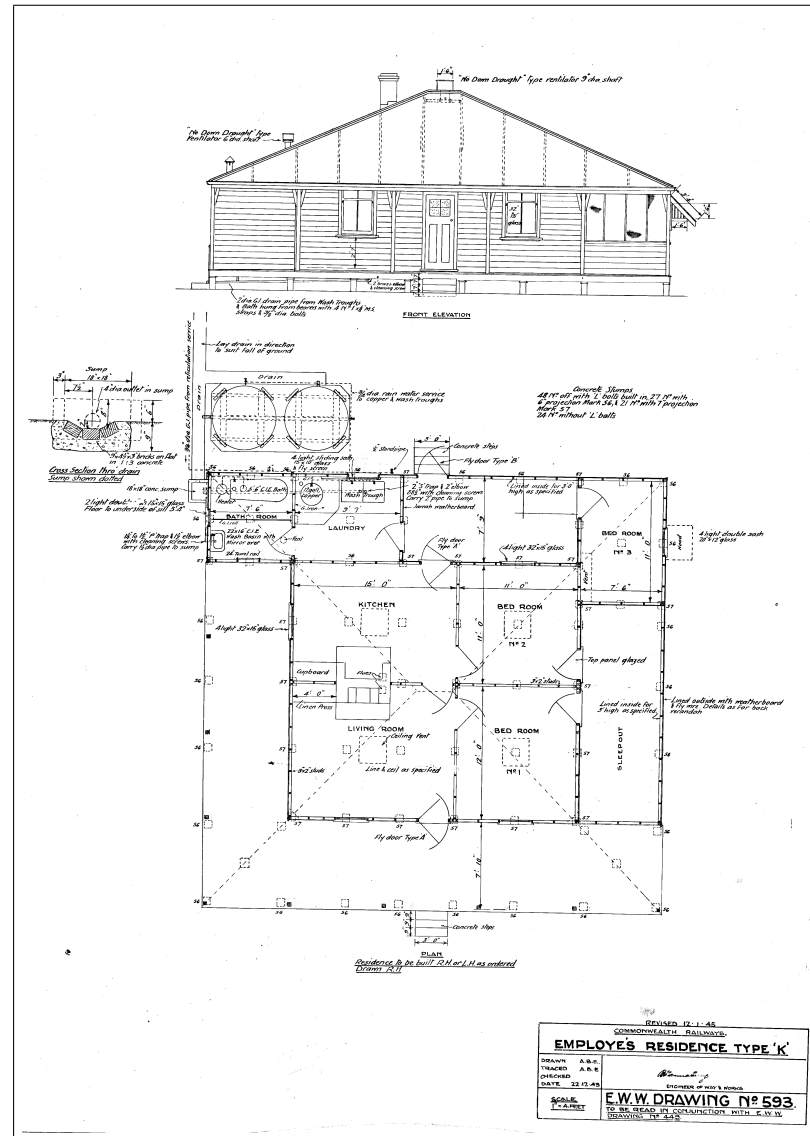


PlanId: CCE0593

5.12 Residences For Employee Types L N O and P - 1949 Drawing - CCE0612

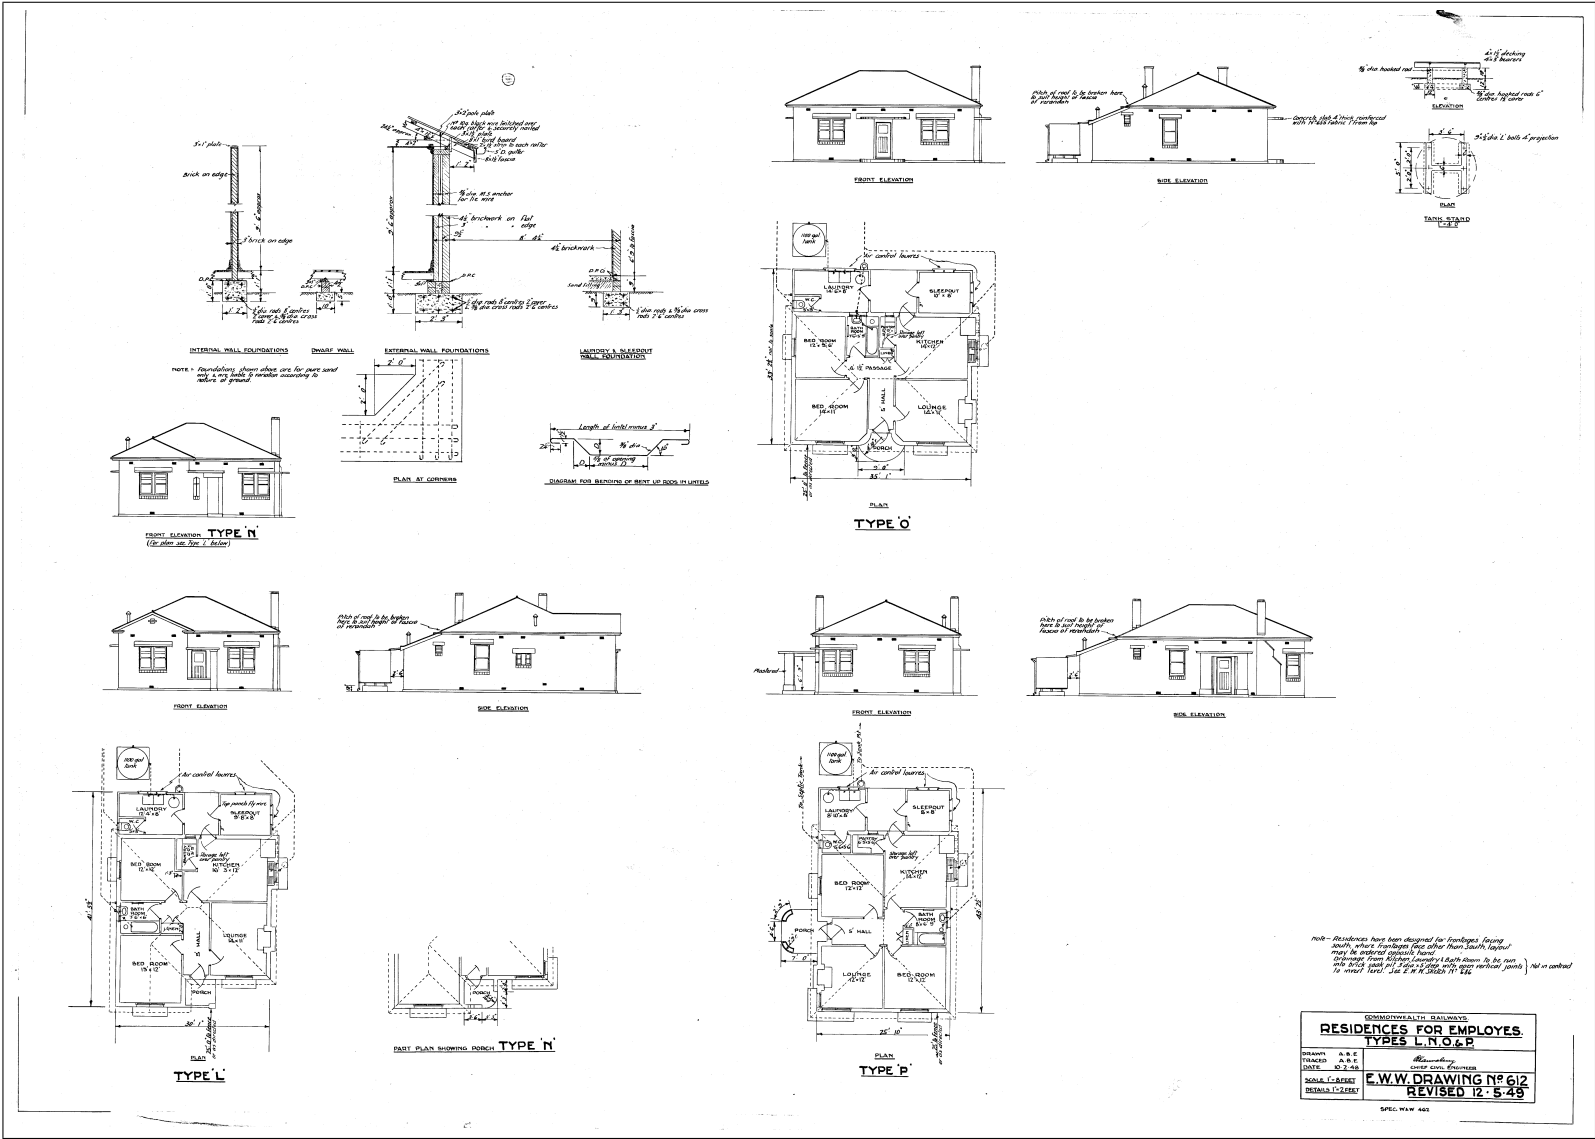


5.13 Barracks for Sub-Depots - Tarcoola - Rawlinna - Telford - Marree - CCE0626

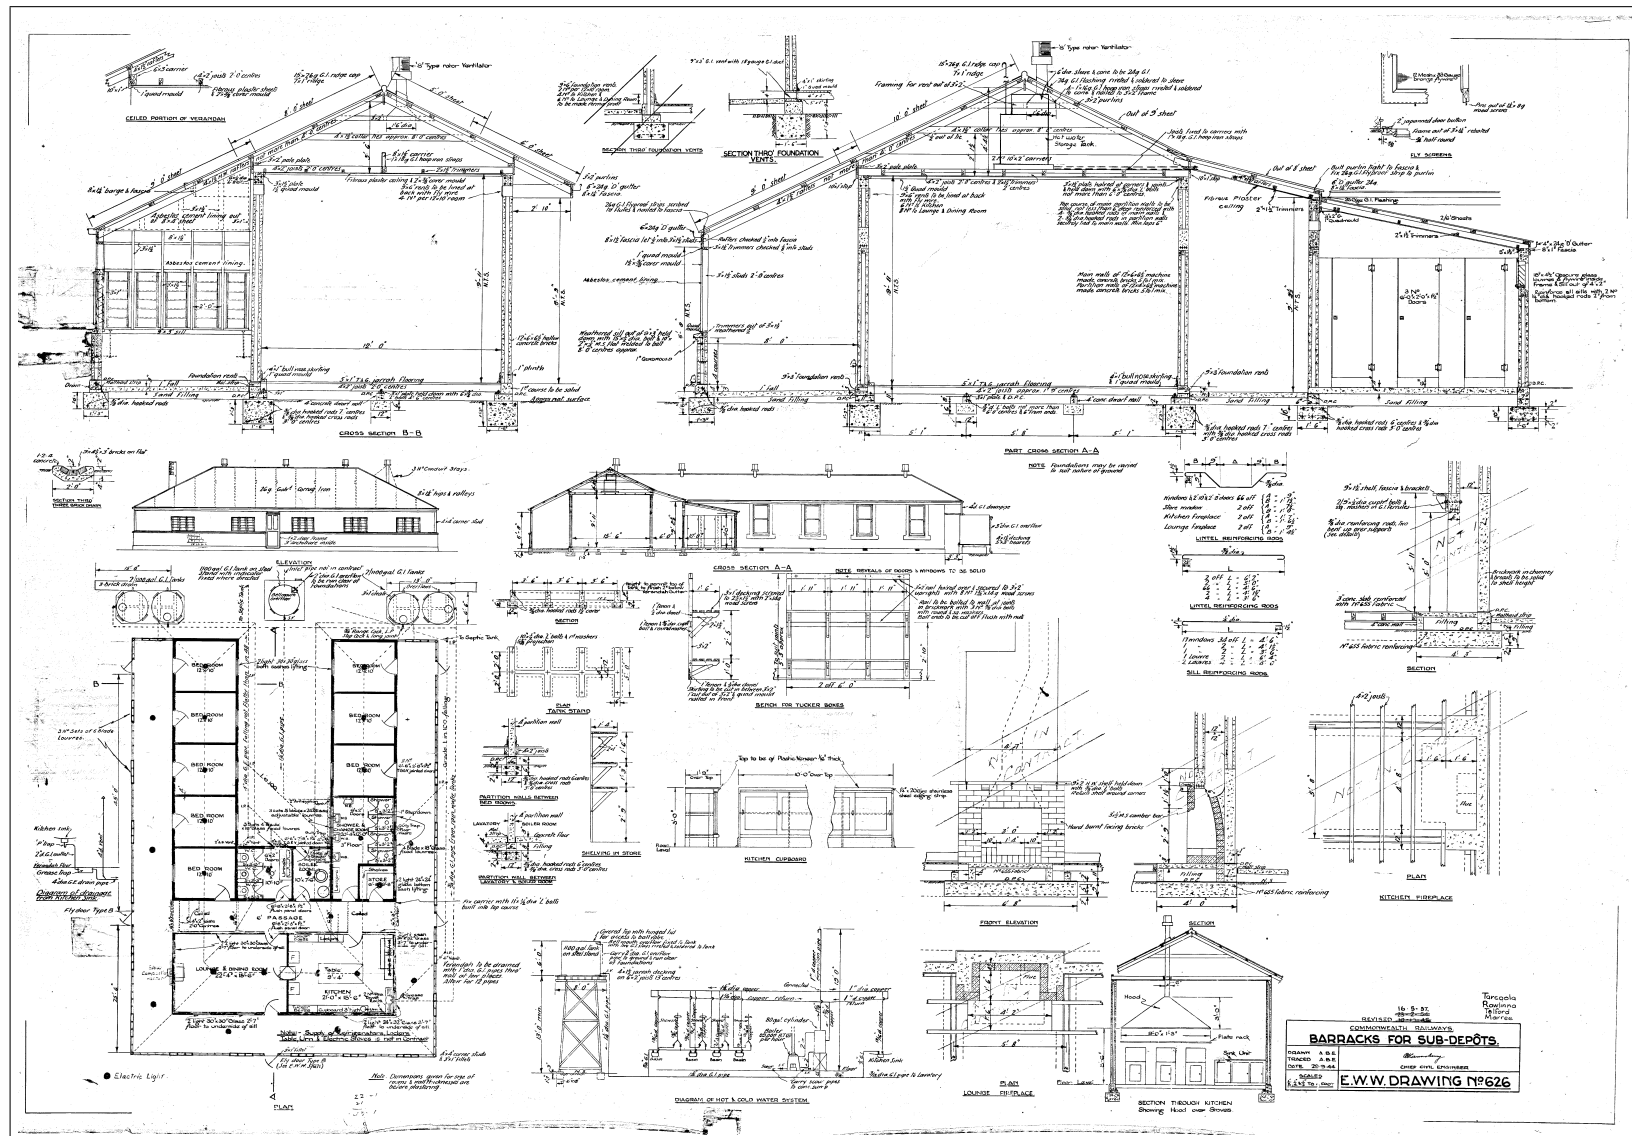


PlanId: CCE0626

5.14 TAR Proposed Design for Employees Residence - CCE067B

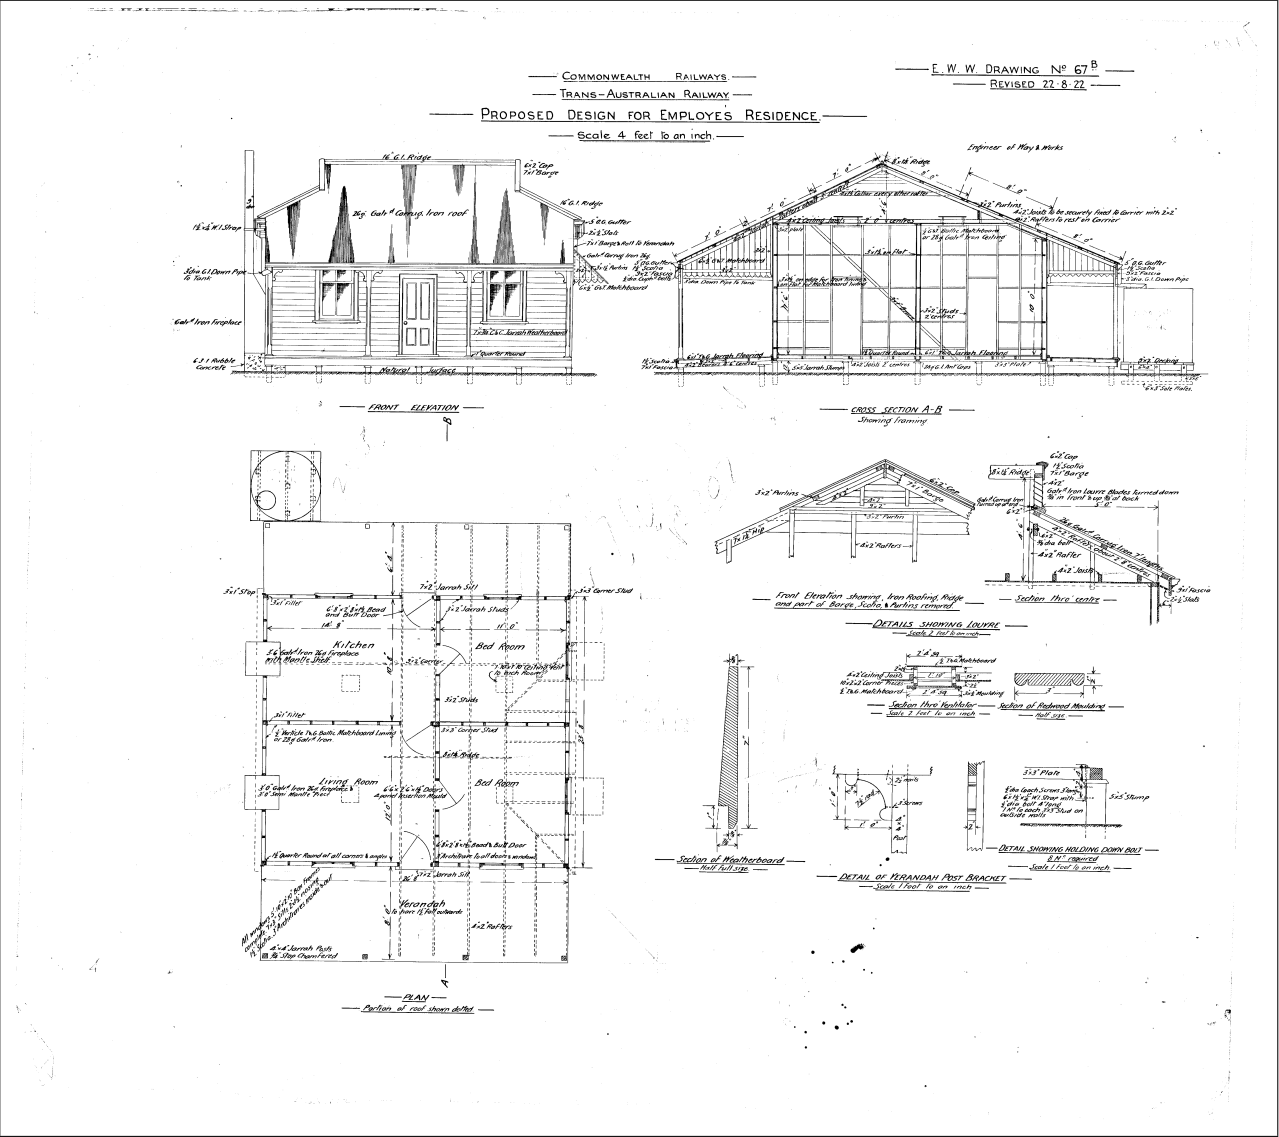


PlanId: CCE067B

5.15 North Australia Railway - Employees Residence - CCE0779

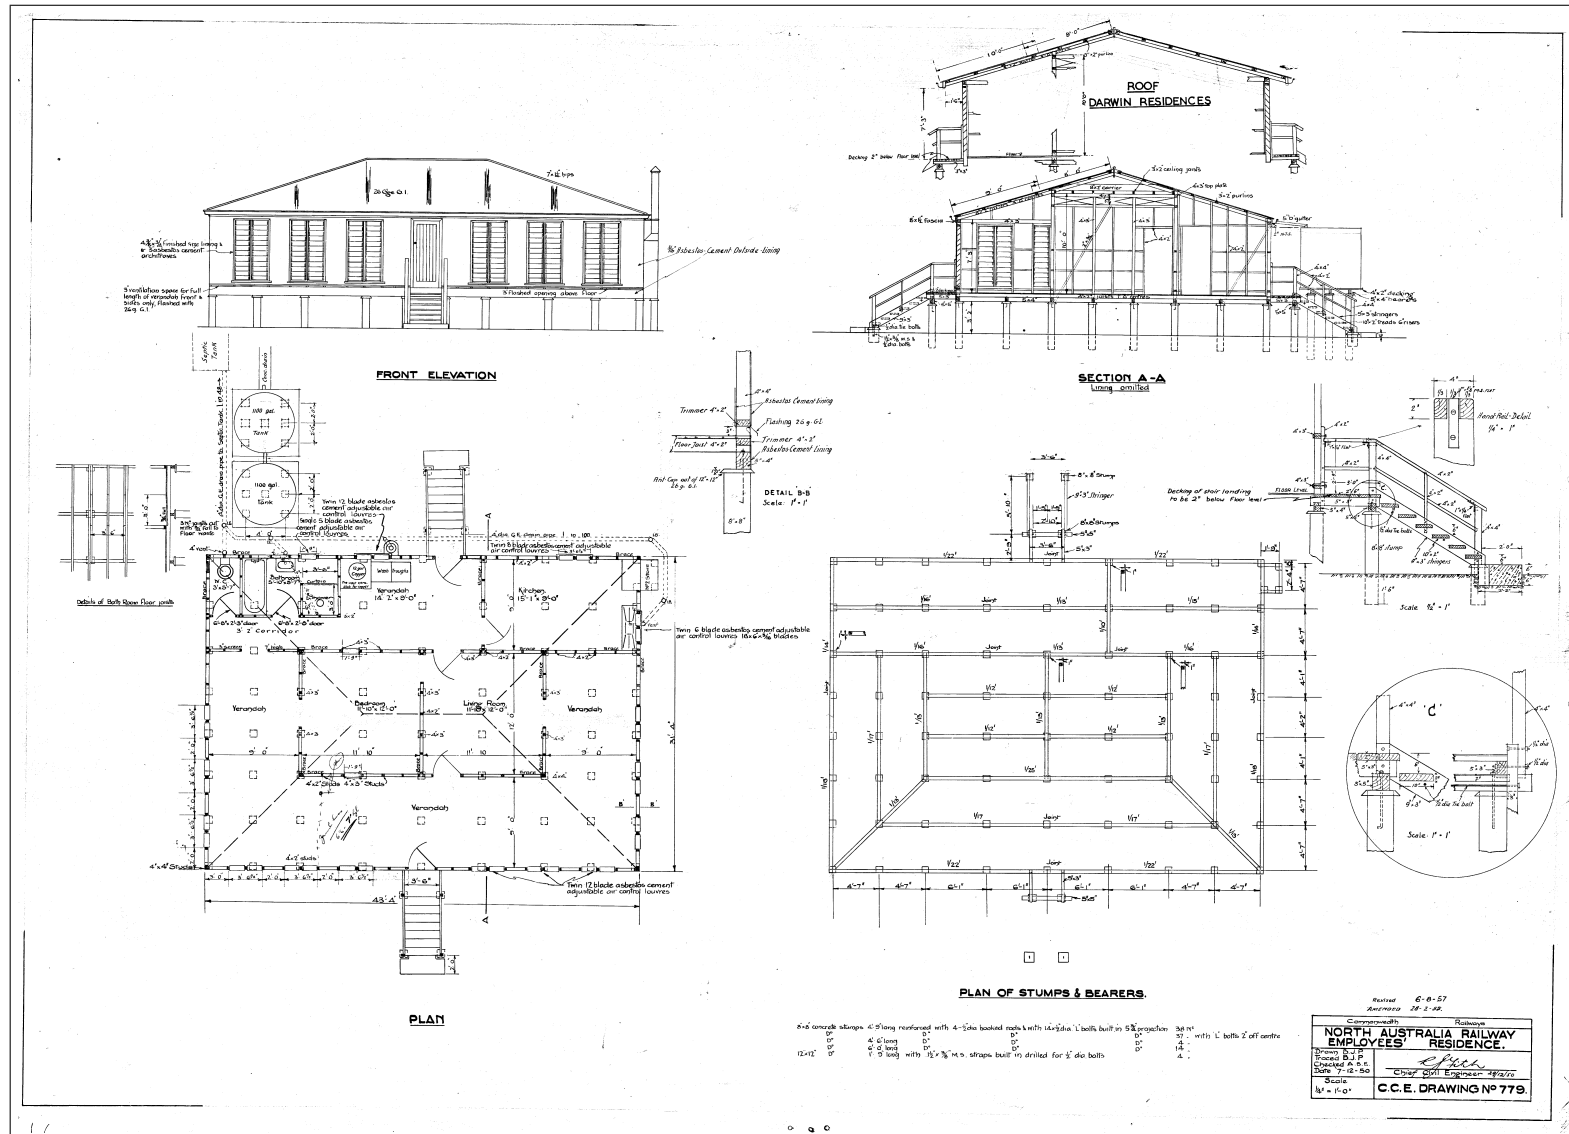


5.16 Crews Rest House - Cook - CCE1819A1

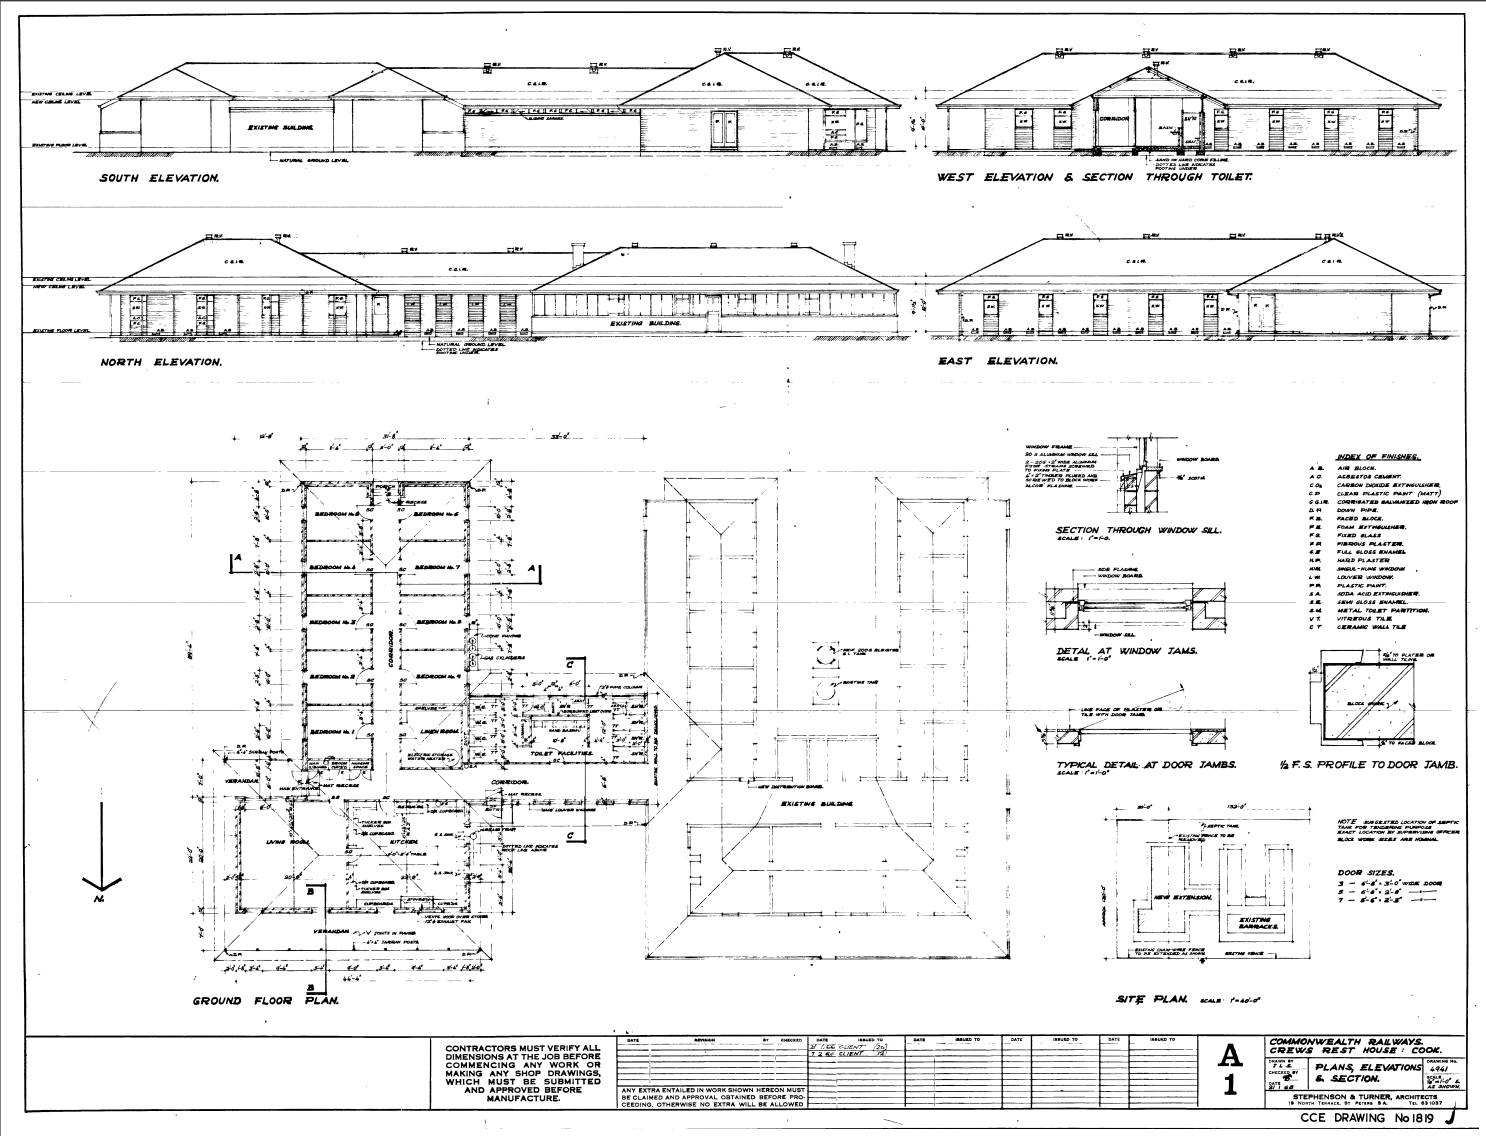


PlanId: CCE1819A1

5.17 Hollow Concrete Brick House for Station Master at Edwards Creek - CCE273

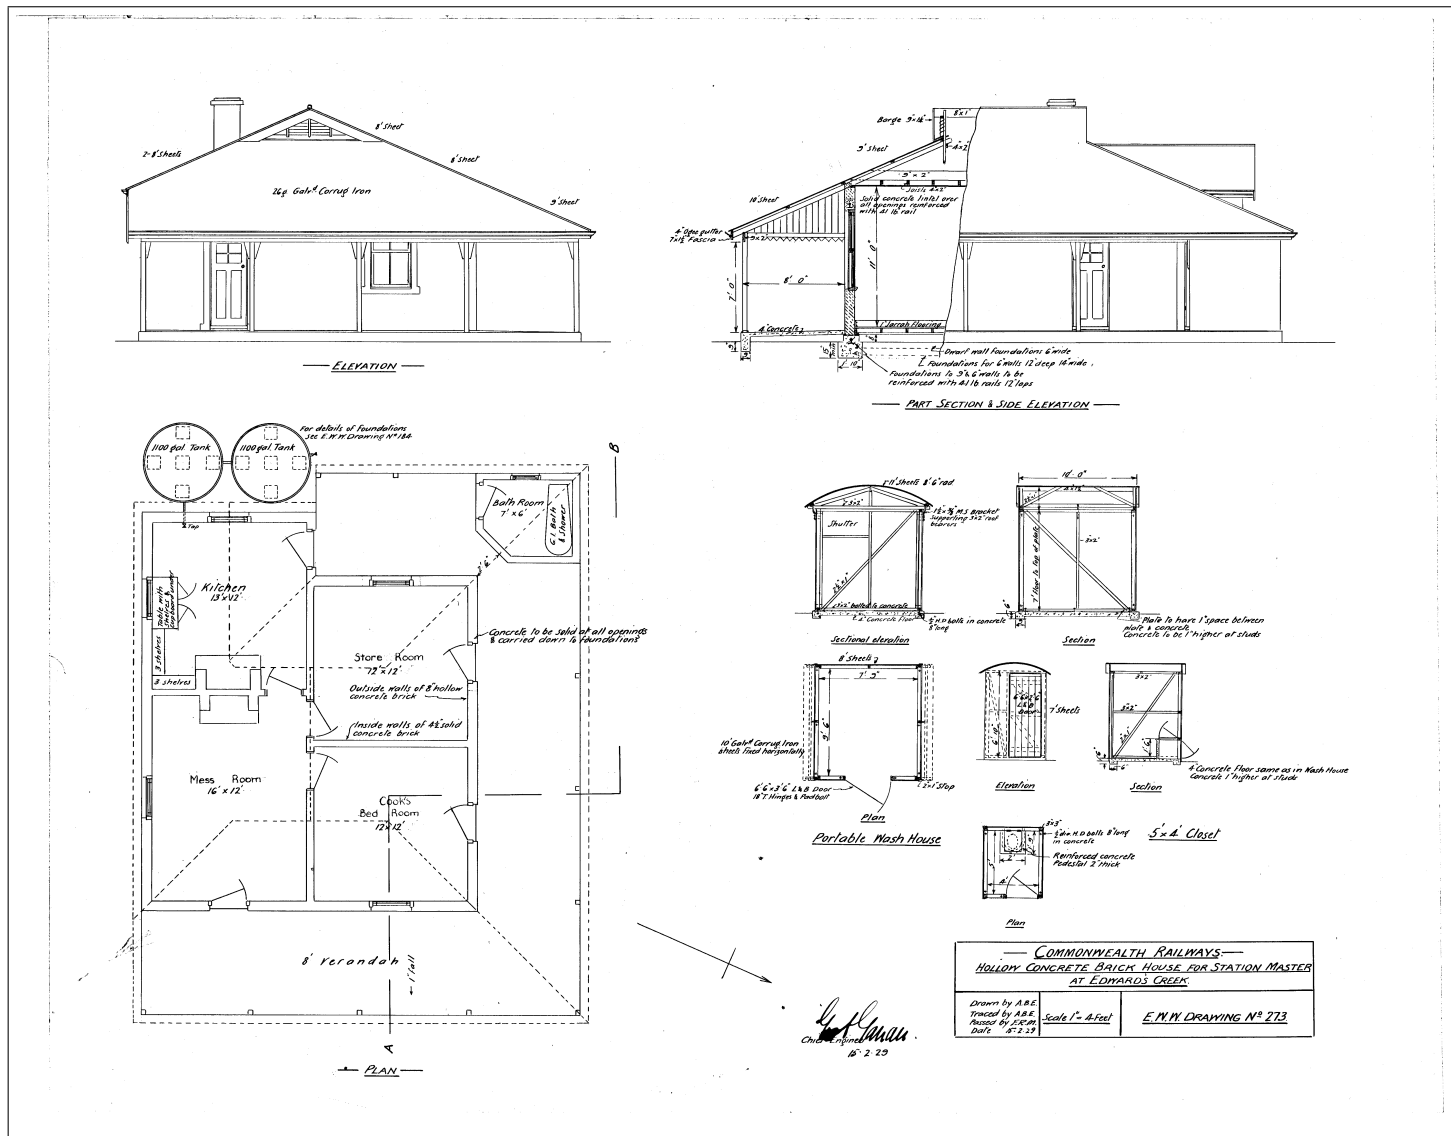


5.18 Proposed Barracks at Cook - CCE538

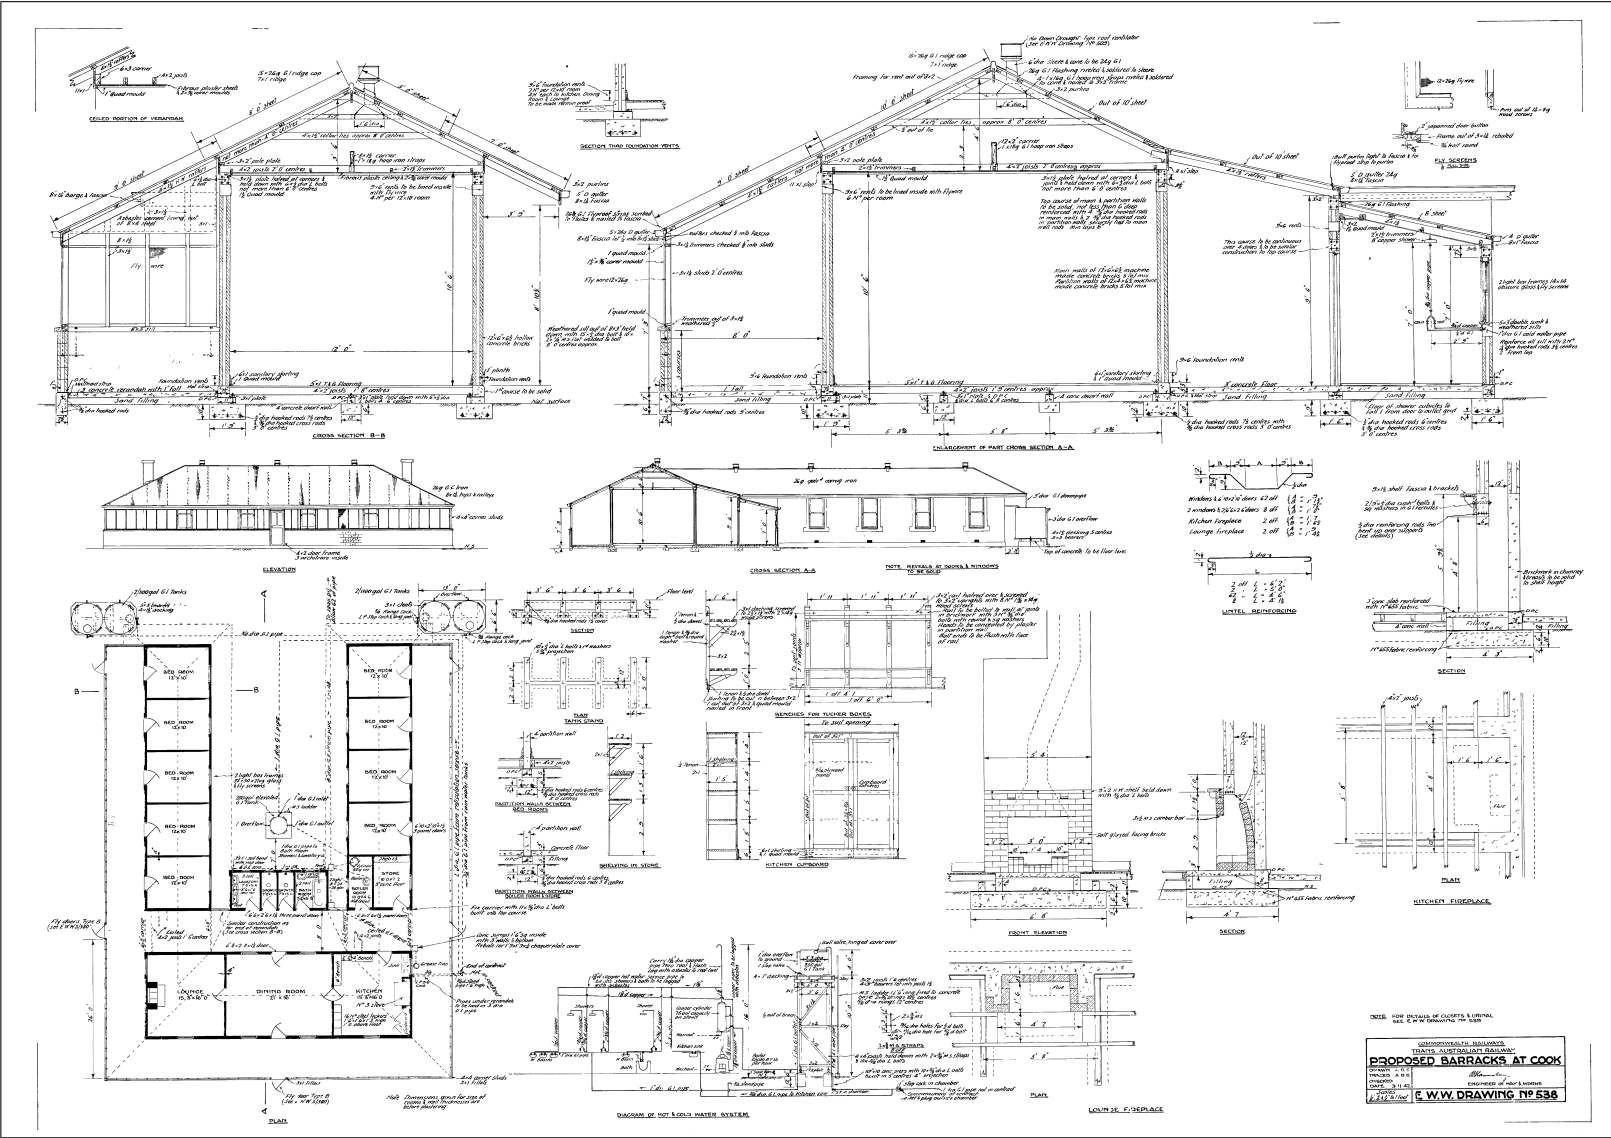


PlanId: CCE538

5.19 Standard Quarters for Additional Fettingling Gangs - CCE559

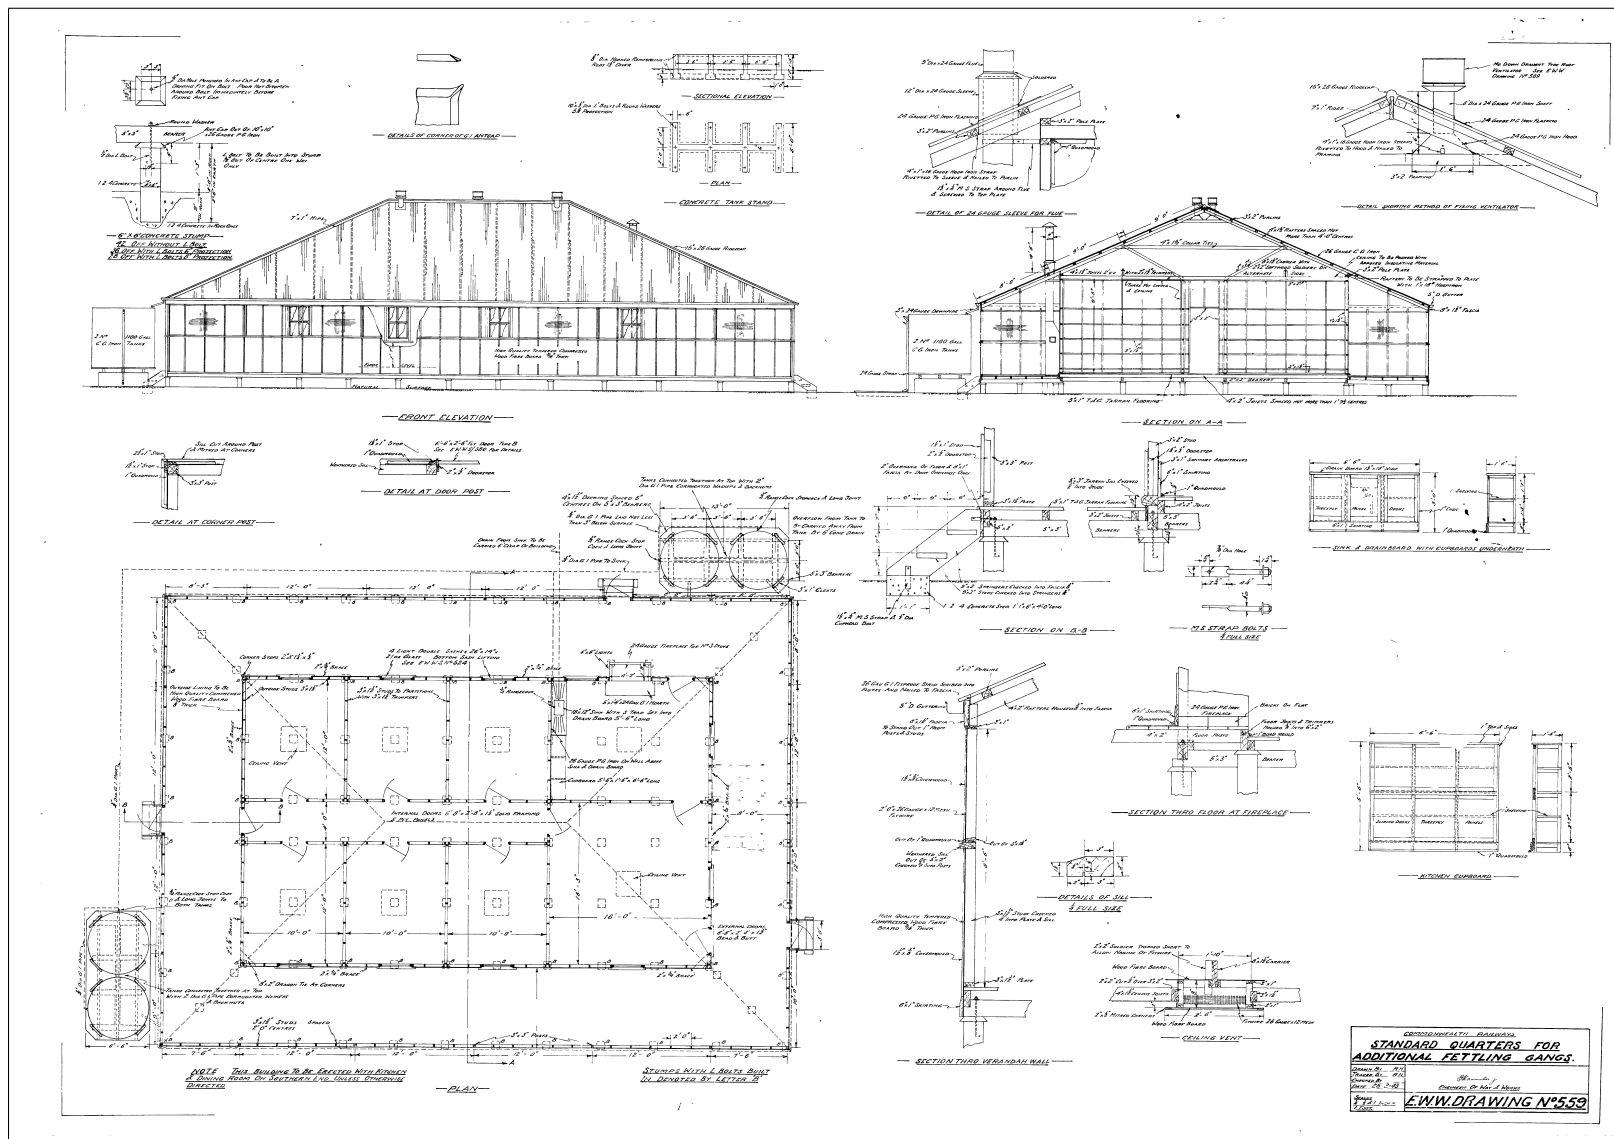


PlanId: CCE559

PlanId: CCE612

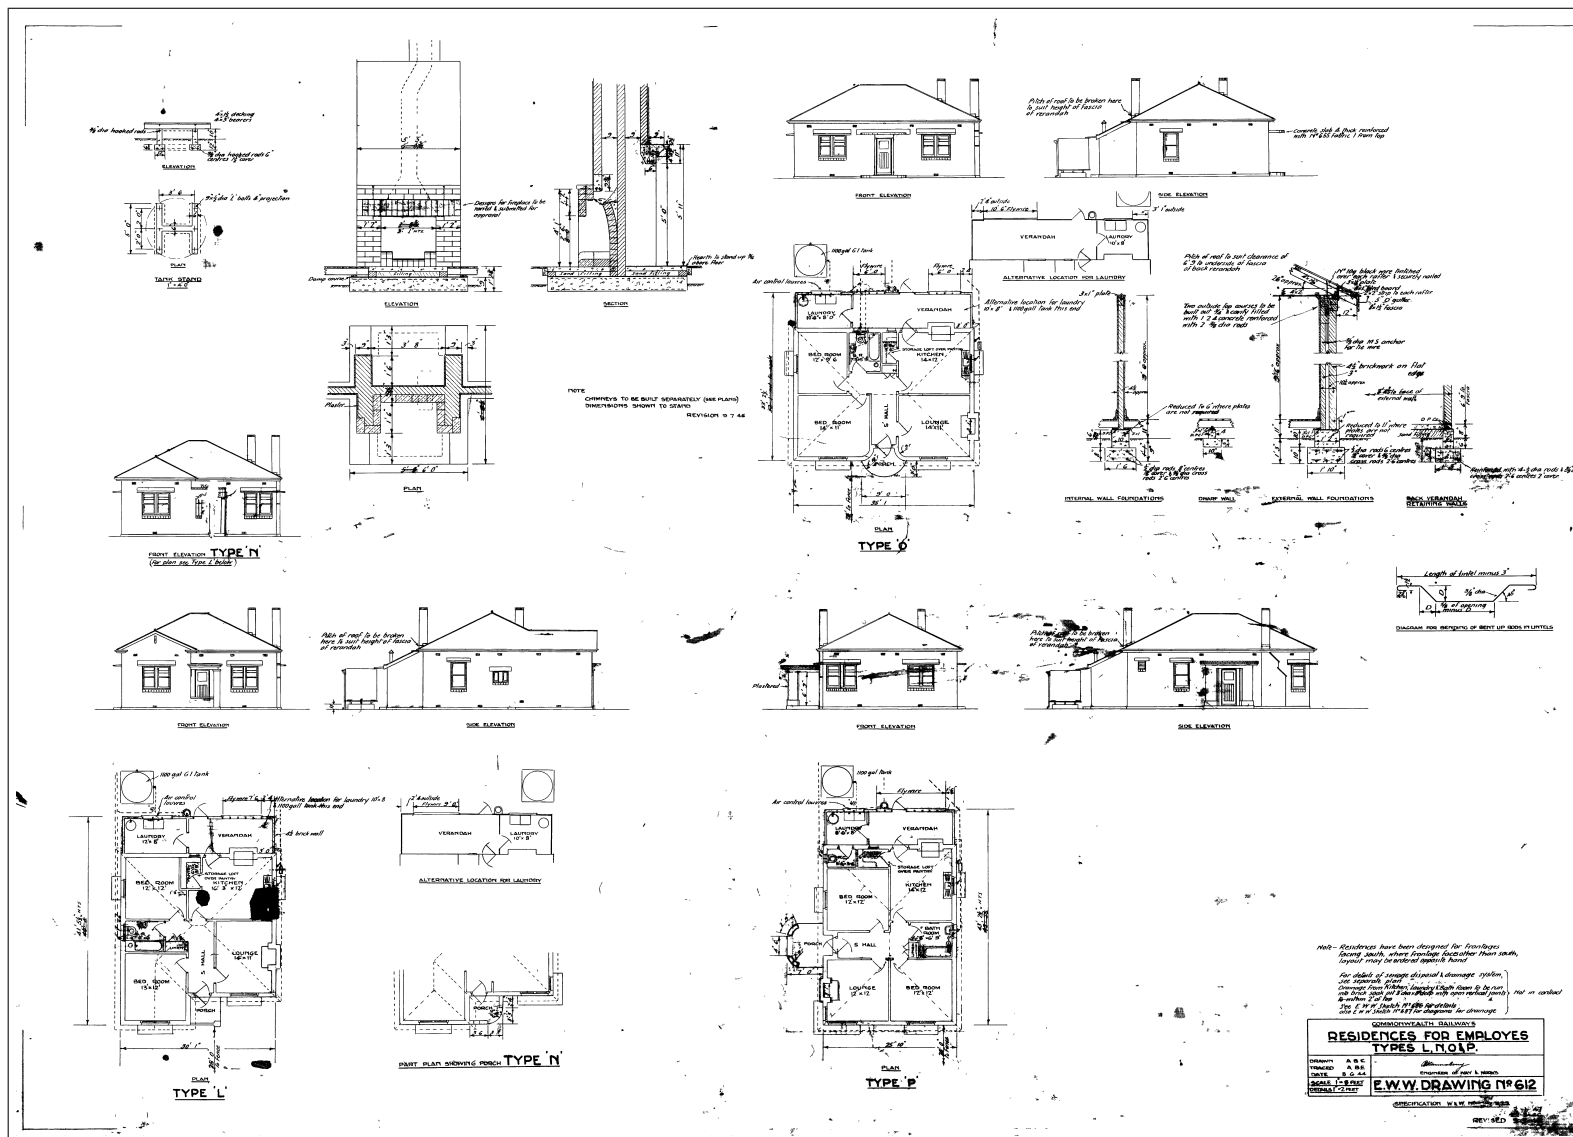

5.21 Barracks for Sub-Depots - Barton - Pimba - Zanthus - CCE626

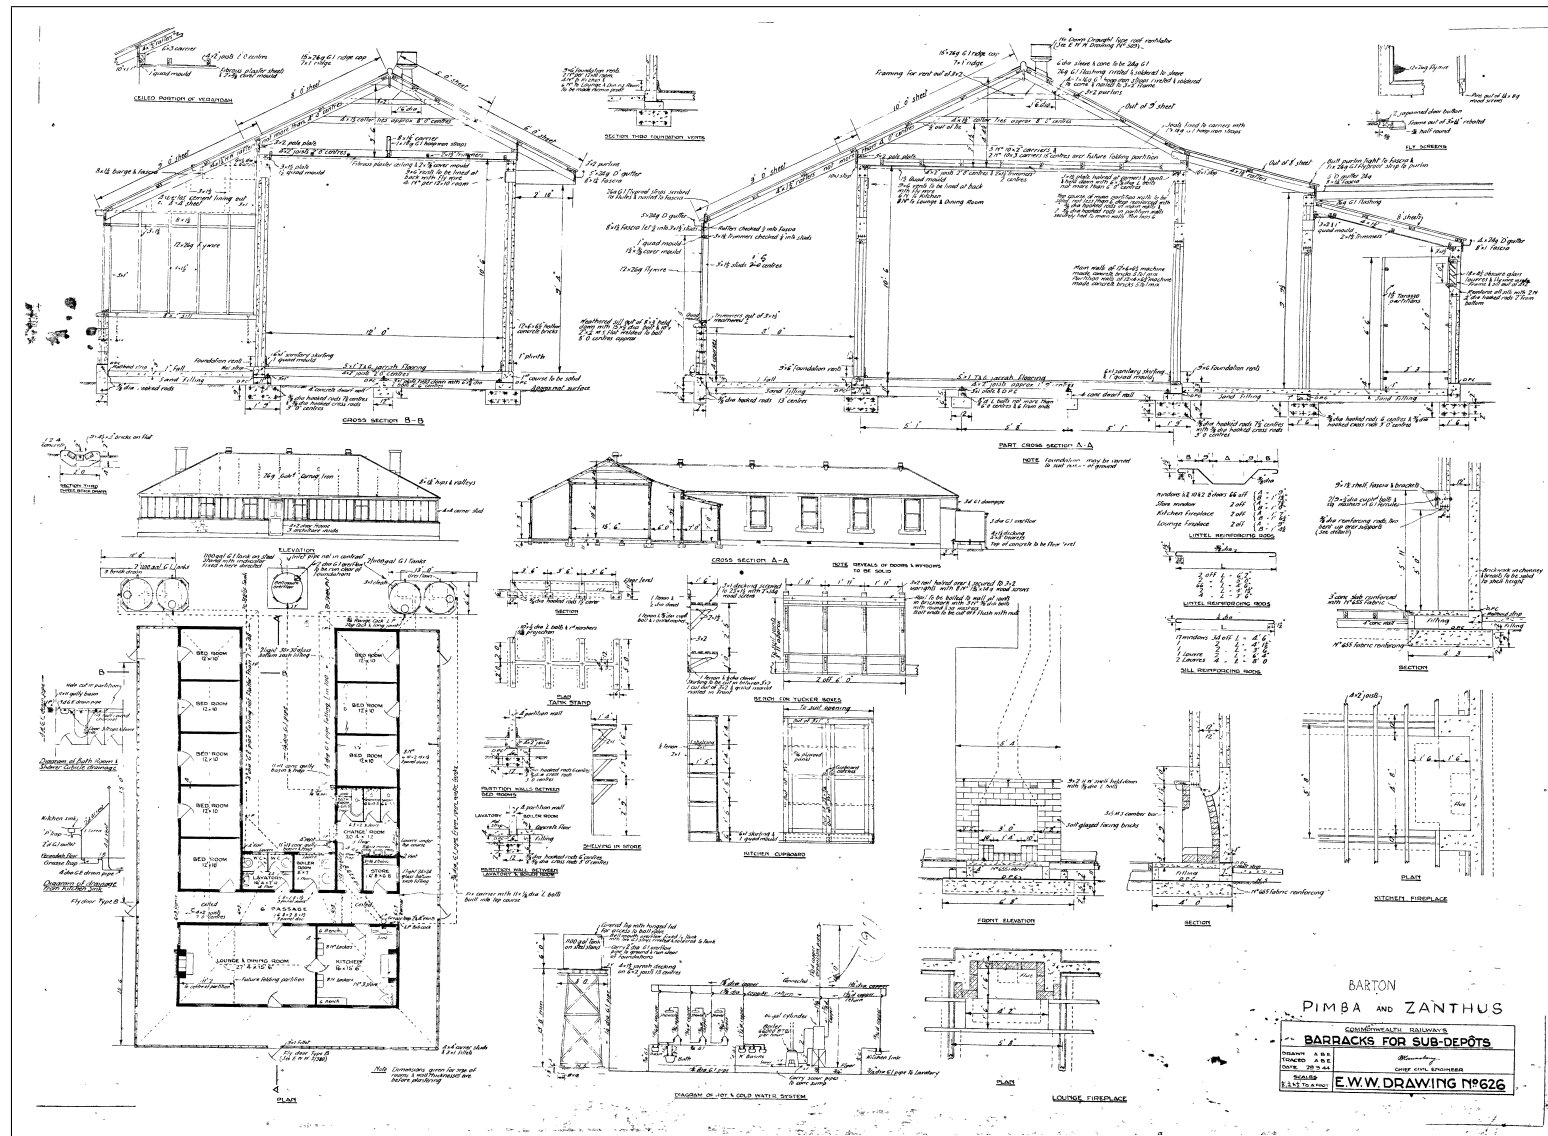



NRM-DB06

CHAPTER

6

GENERAL BUILDINGS


6.1	TAR Proposed Recreation Hall for Cook - CCE0057	53
6.2	New Power House and Power Plant at Port Augusta - CCE0256	54
6.3	Port Augusta Offices for C.M.E. Branch - CCE0675	55
6.4	Lamp Room, Urinal and Closets at Marree - CCE1046A	56
6.5	Toilet Block and Lamp Room at Tarcoola - CCE1814A	57
6.6	Tarcoola Toilet and Lamp Room - CCE1814B	58
6.7	New Office for Dining and Sleeping Car Service at Port Pirie - CCE1976	59
6.8	Stirling North - Toilet Block at Marshalling Yards - CCE2020	60
6.9	Train Examiners Workshop Port Pirie - CCE399	61
6.10	Fire Reel Shed - Port Augusta - CCE430	62
6.11	Dining Room at Roundhouse - Port Augusta - CCE488	63
6.12	Edwards Creek Oil Store - Material Store and Office - CCE499	64
6.13	Proposed Goods Shed at Kalgoorlie Dock - CCE501	65
6.14	Fly Proof Meat Store at Slaughter Yards - Cook - CCE527	66
6.15	Closets and Urinal - CCE539	67
6.16	Building for 25KW DC Lighting Set - CCE589	68
6.17	Cold Storage Chamber and Butchers Shop at Cook - CCE670	69

6.18 Ice and Cold Storage Plant - Port Augusta - Details of Building - CCE686


70

6.19 Shed for Crane and Tractor at Alice Springs - CCE841

71

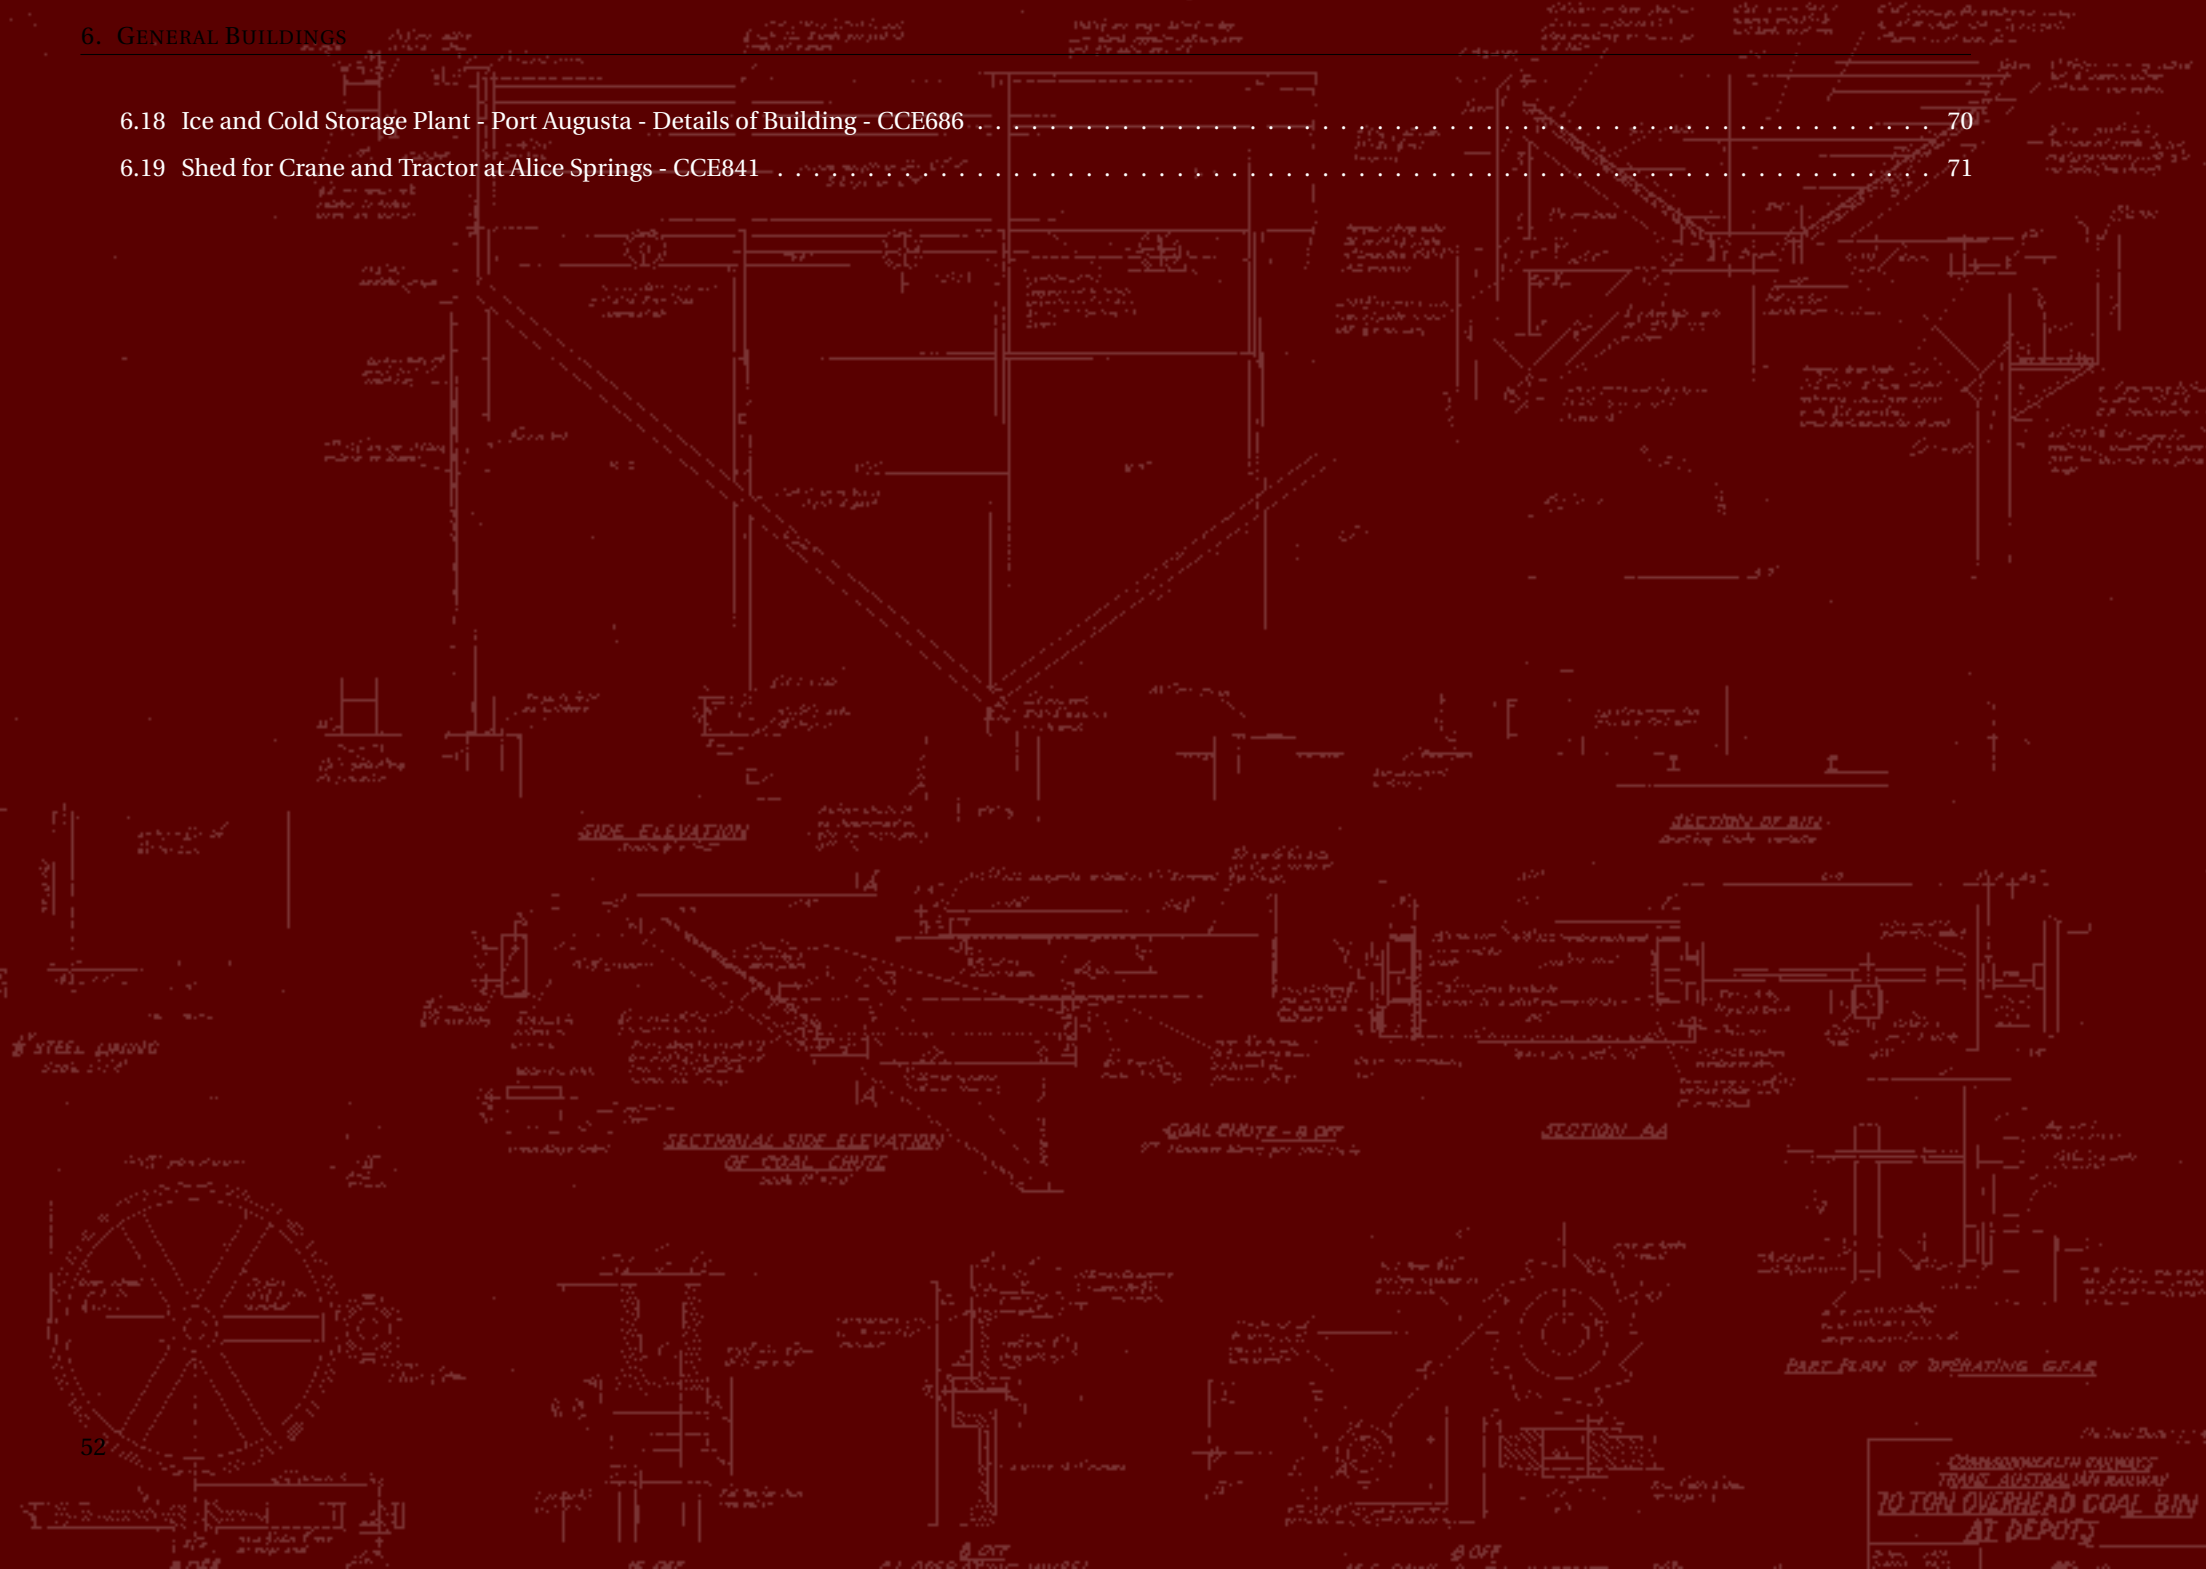


6.2 New Power House and Power Plant at Port Augusta - CCE0256

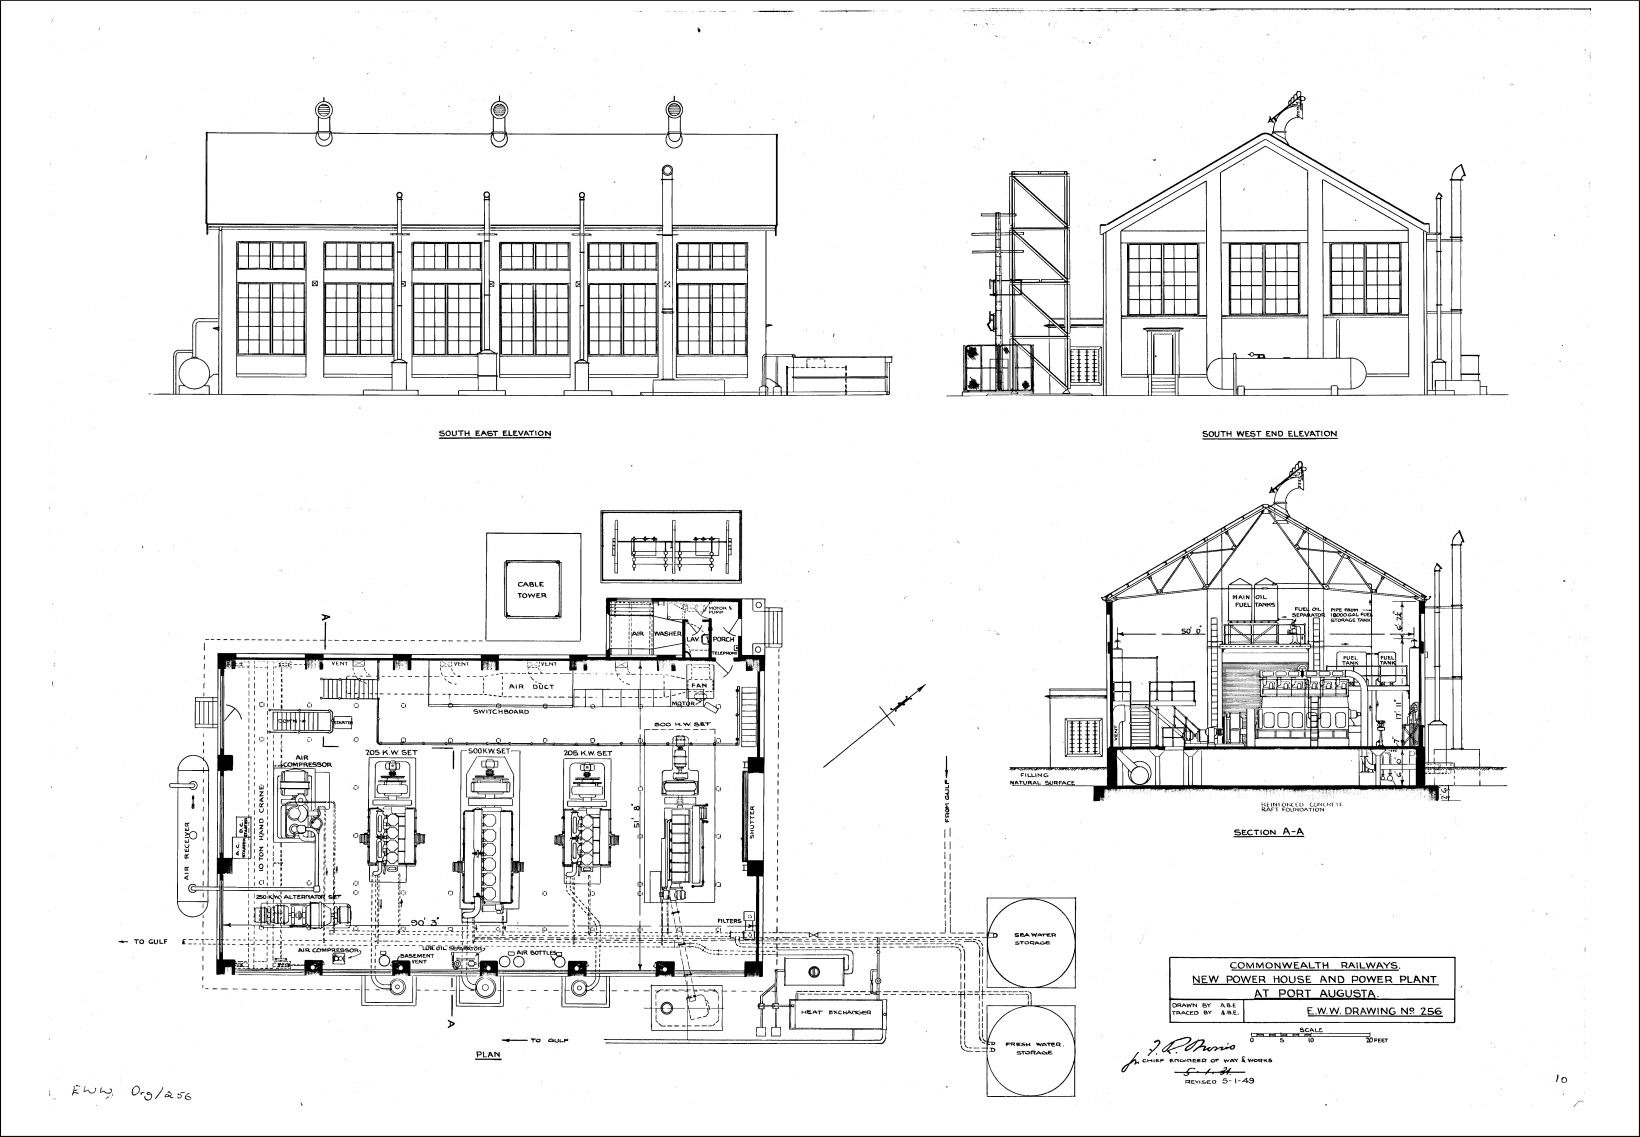


PlanId: CCE0256

6.4 Lamp Room, Urinal and Closets at Marree - CCE1046A

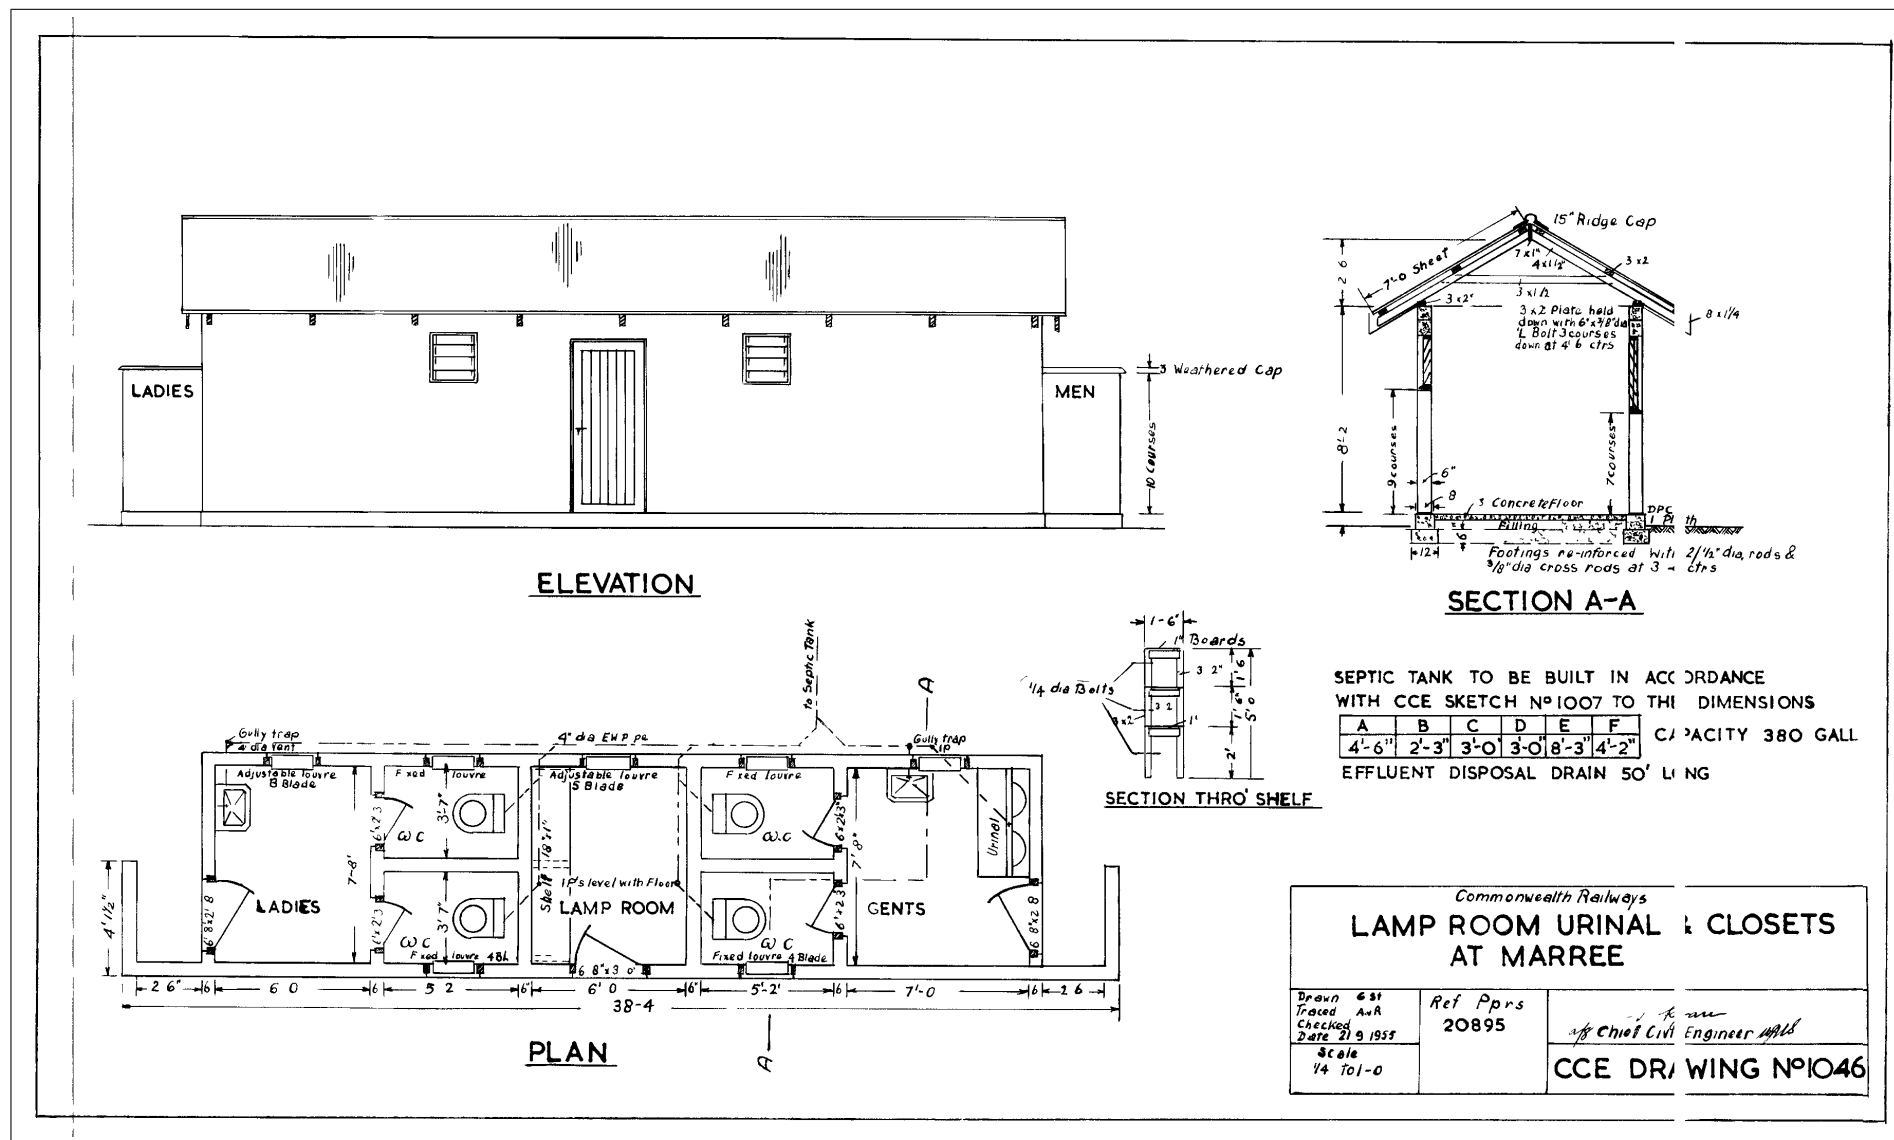


PlanId: CCE1046A

6.6 Tarcoola Toilet and Lamp Room - CCE1814B

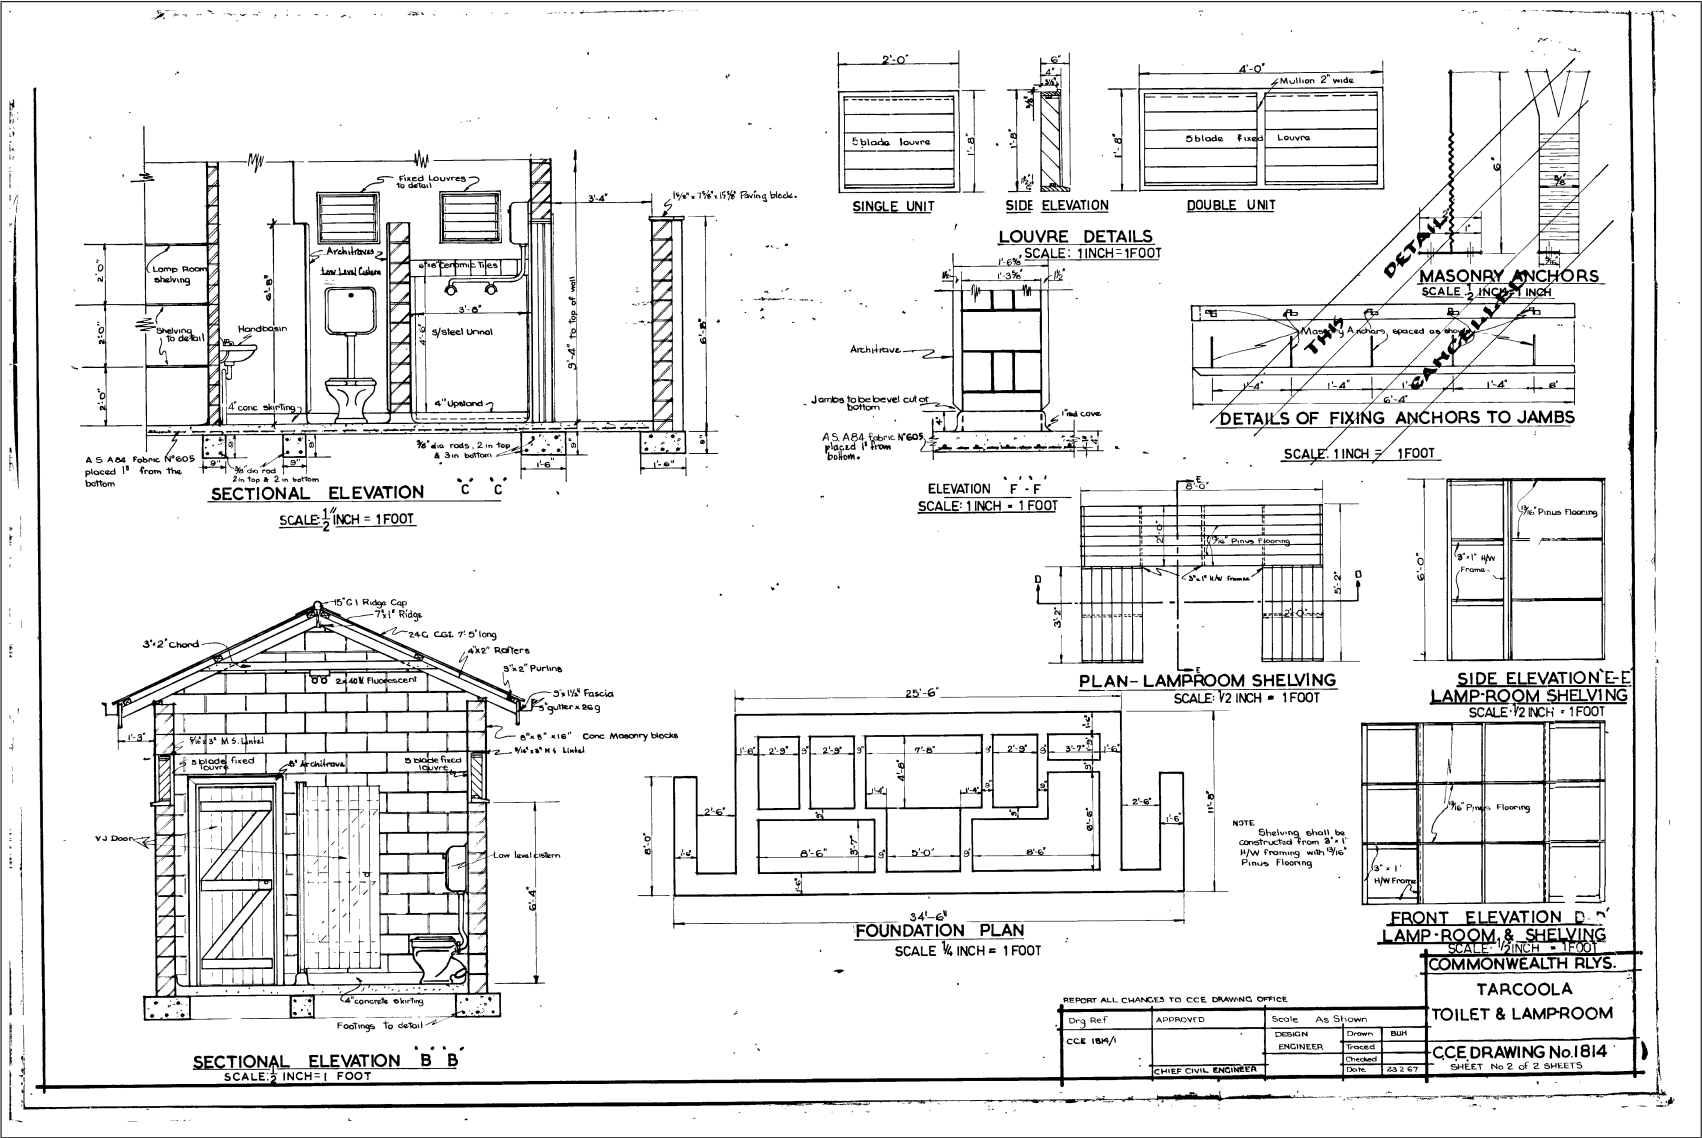


PlanId: CCE1814B

6.7 New Office for Dining and Sleeping Car Service at Port Pirie - CCE1976

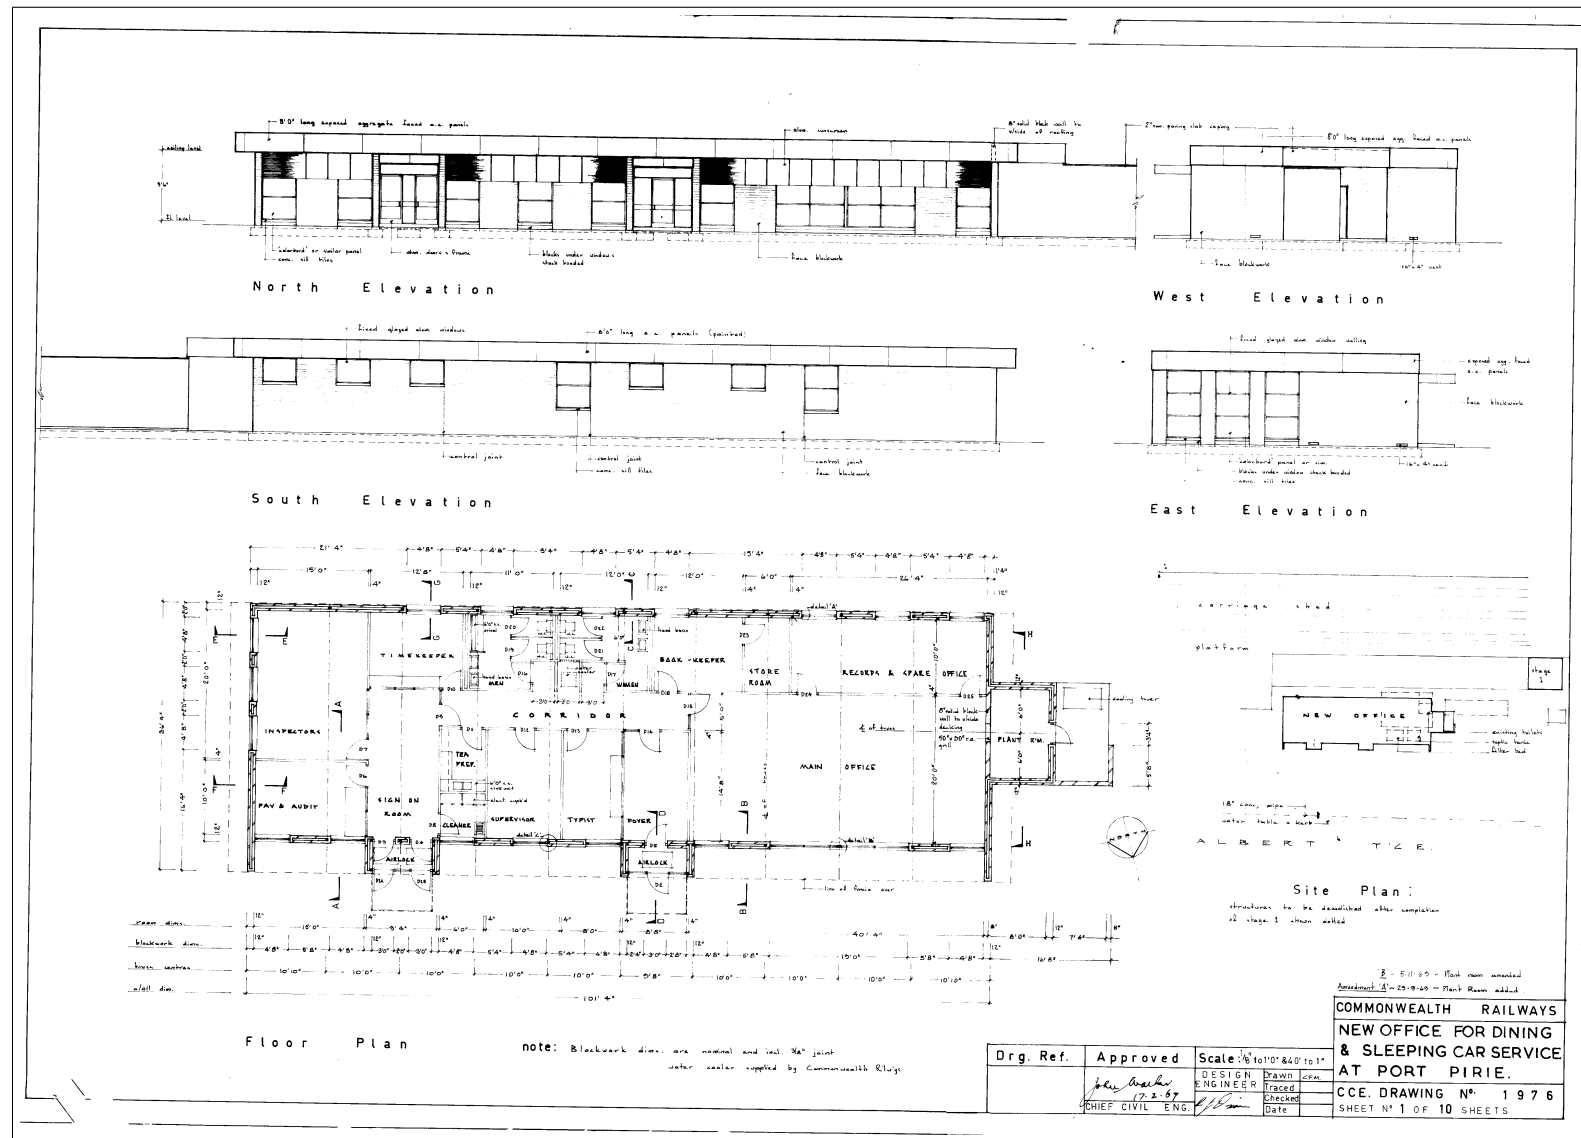


PlanId: CCE1976

6.8 Stirling North - Toilet Block at Marshalling Yards - CCE2020

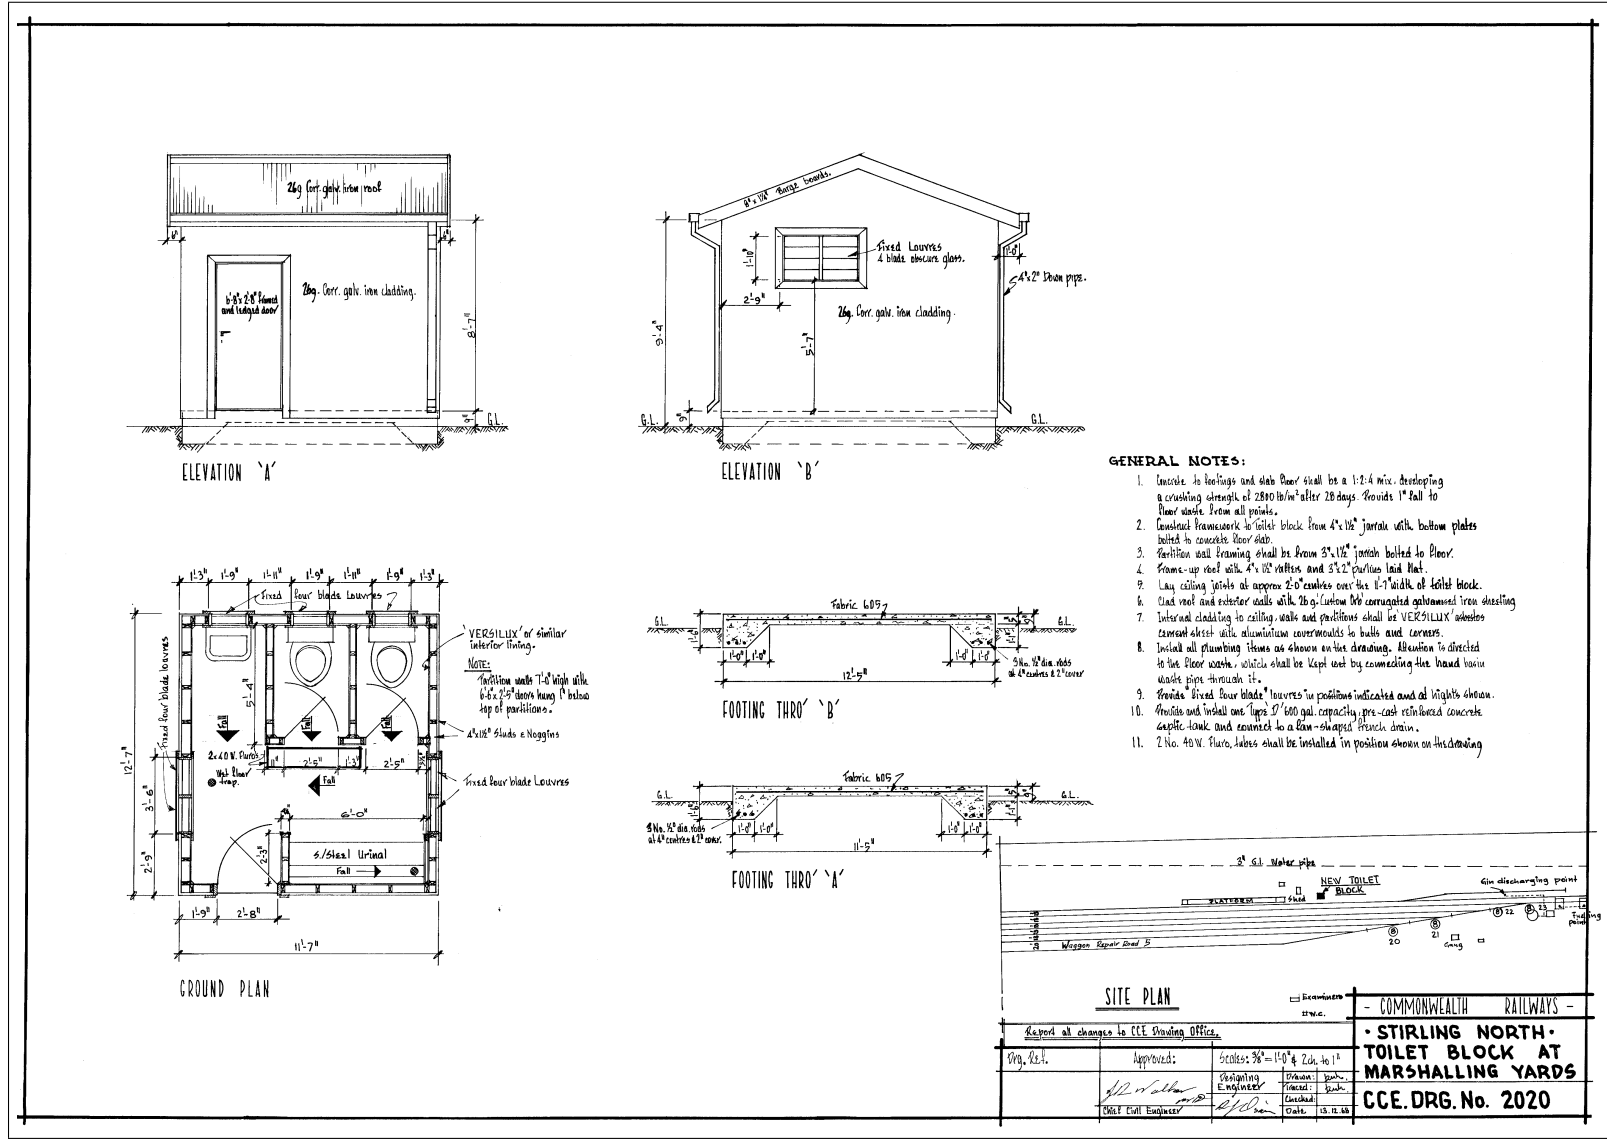


PlanId: CCE2020

6.9 Train Examiners Workshop Port Pirie - CCE399

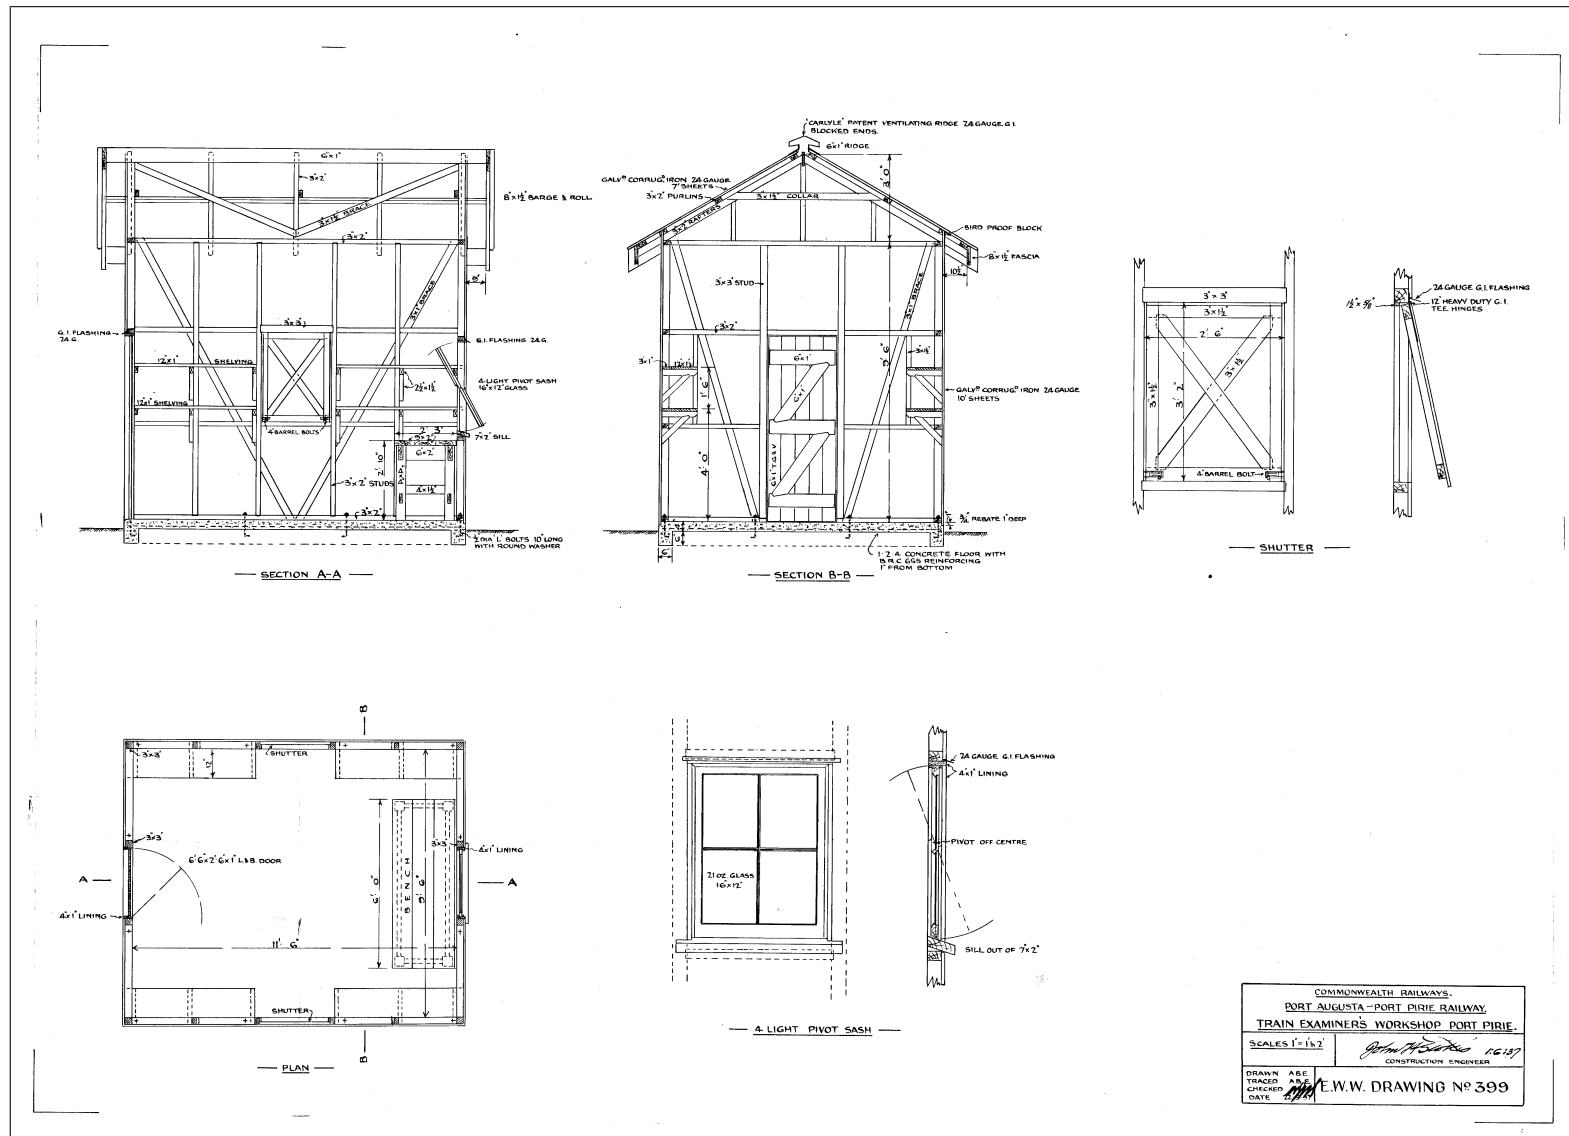


PlanId: CCE399


6.10 Fire Reel Shed - Port Augusta - CCE430

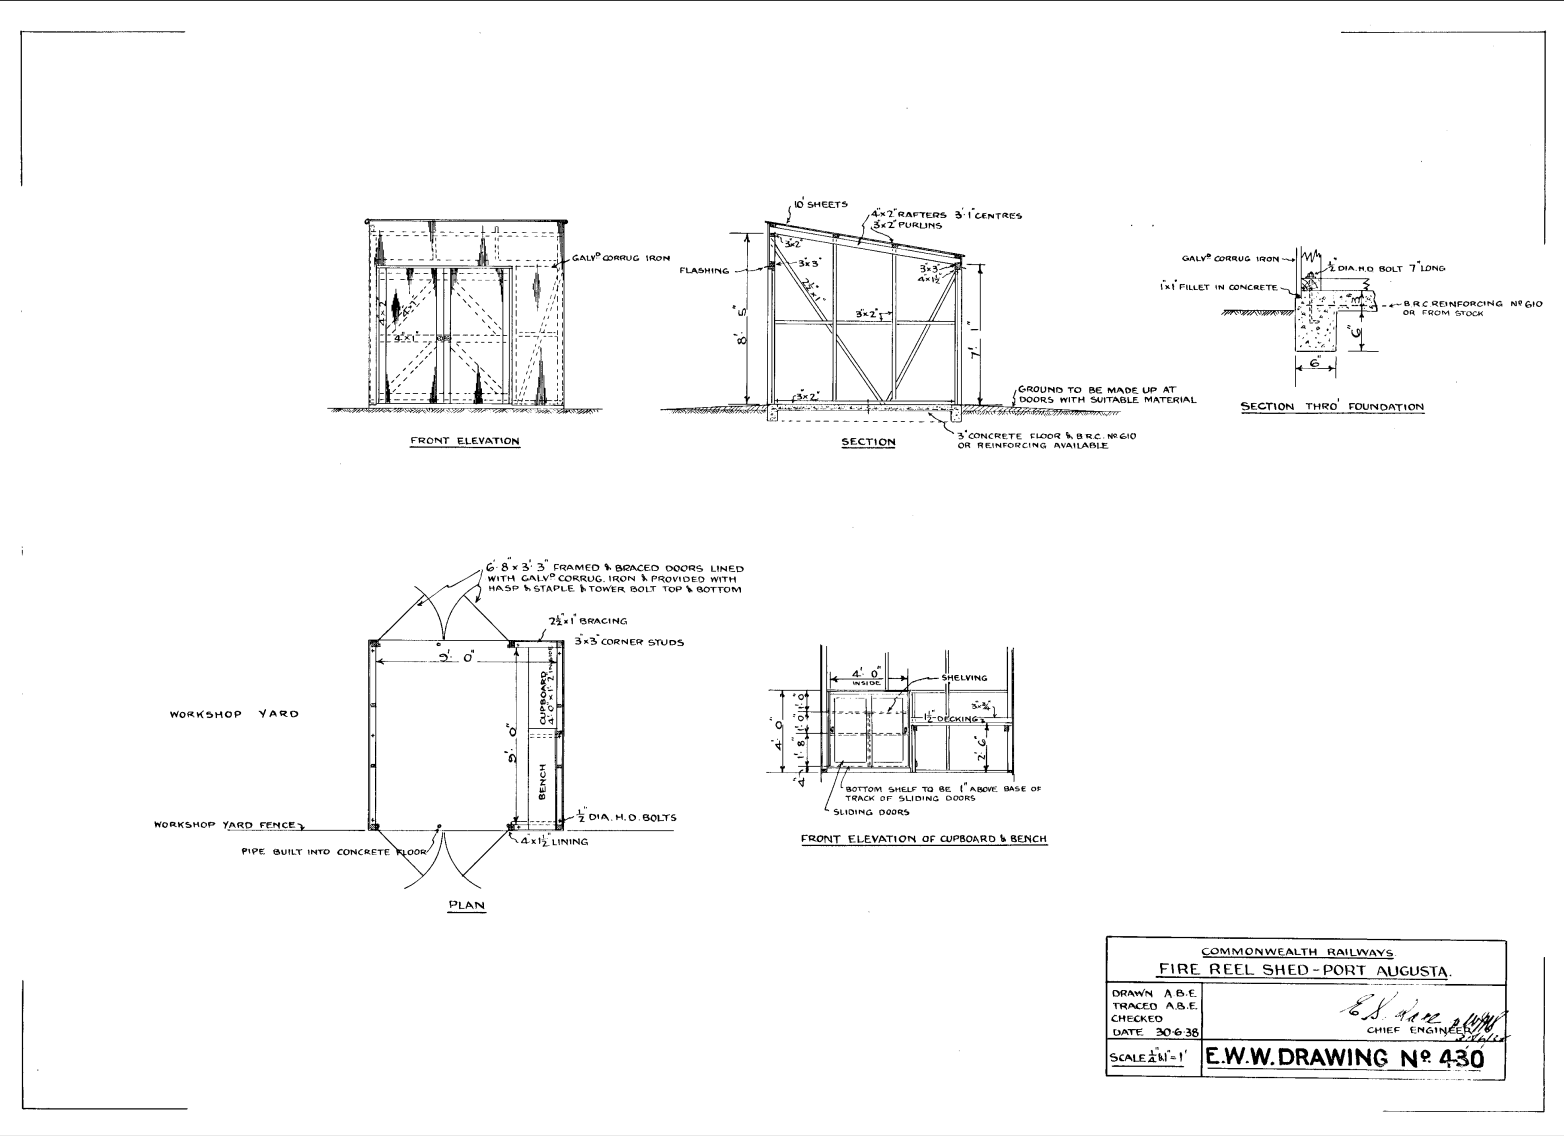


PlanId: CCE430

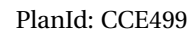


6.13 Proposed Goods Shed at Kalgoorlie Dock - CCE501

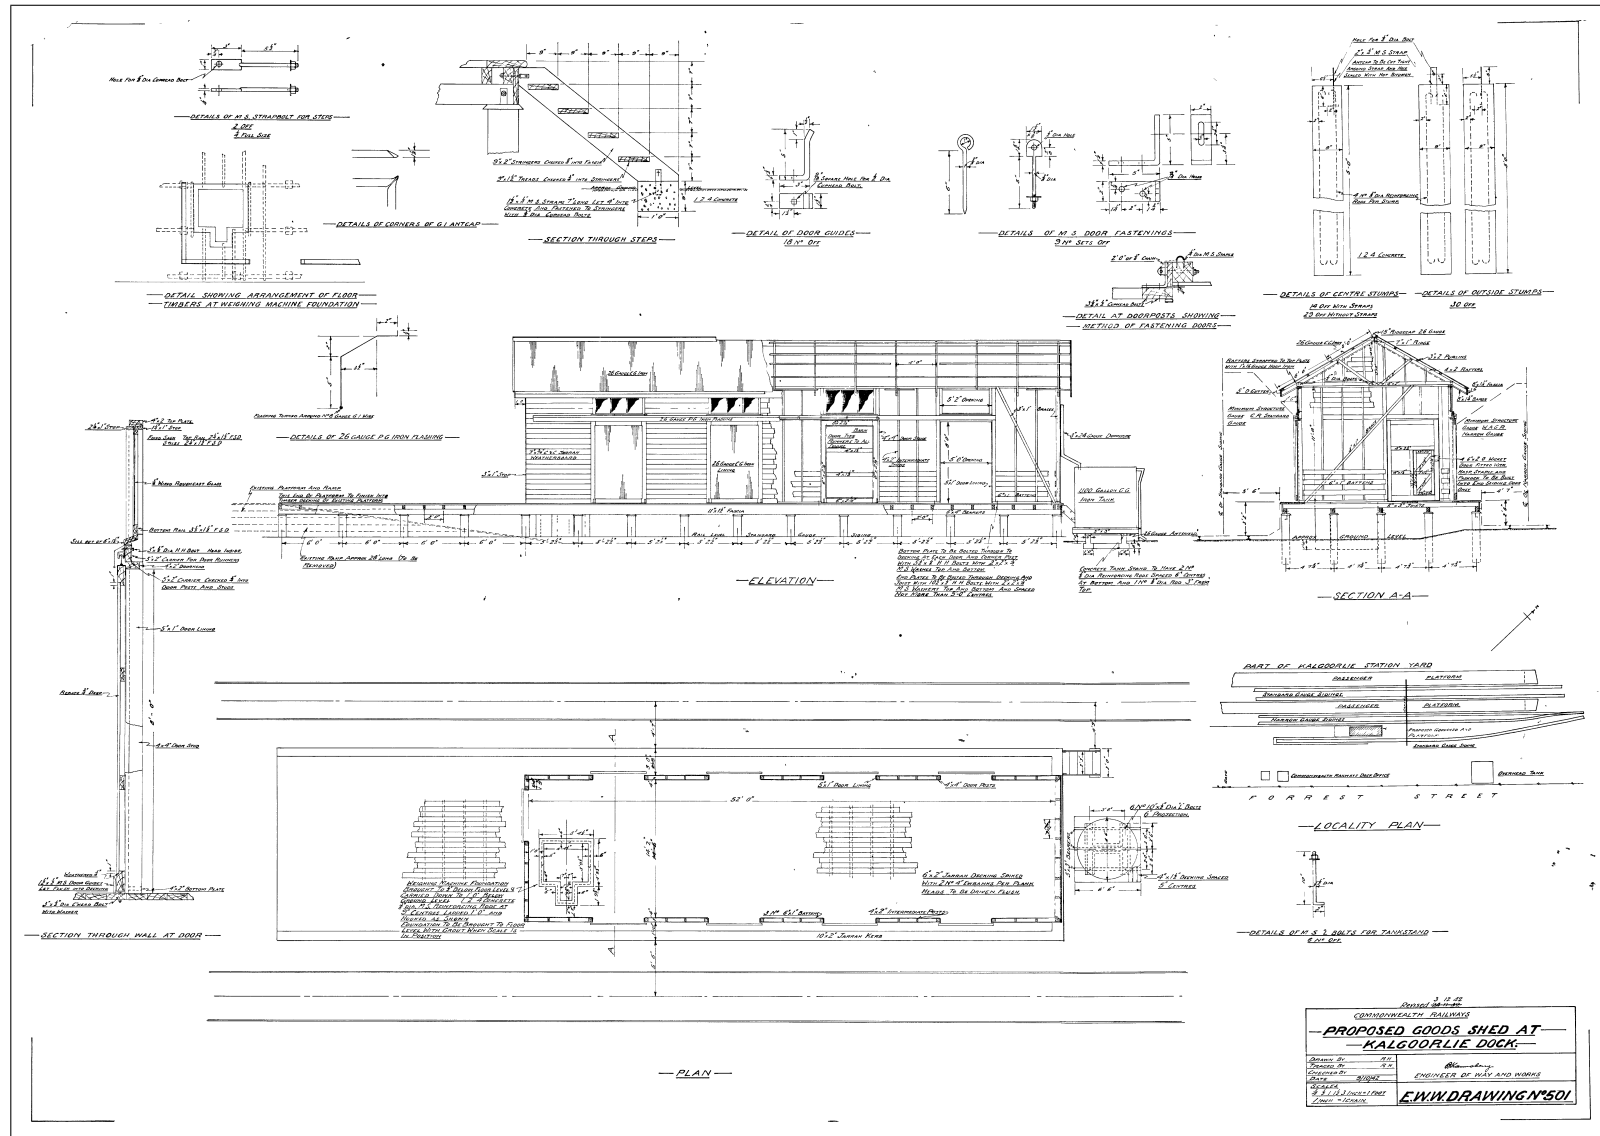


PlanId: CCE501

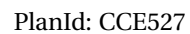


6.15 Closets and Urinal - CCE539

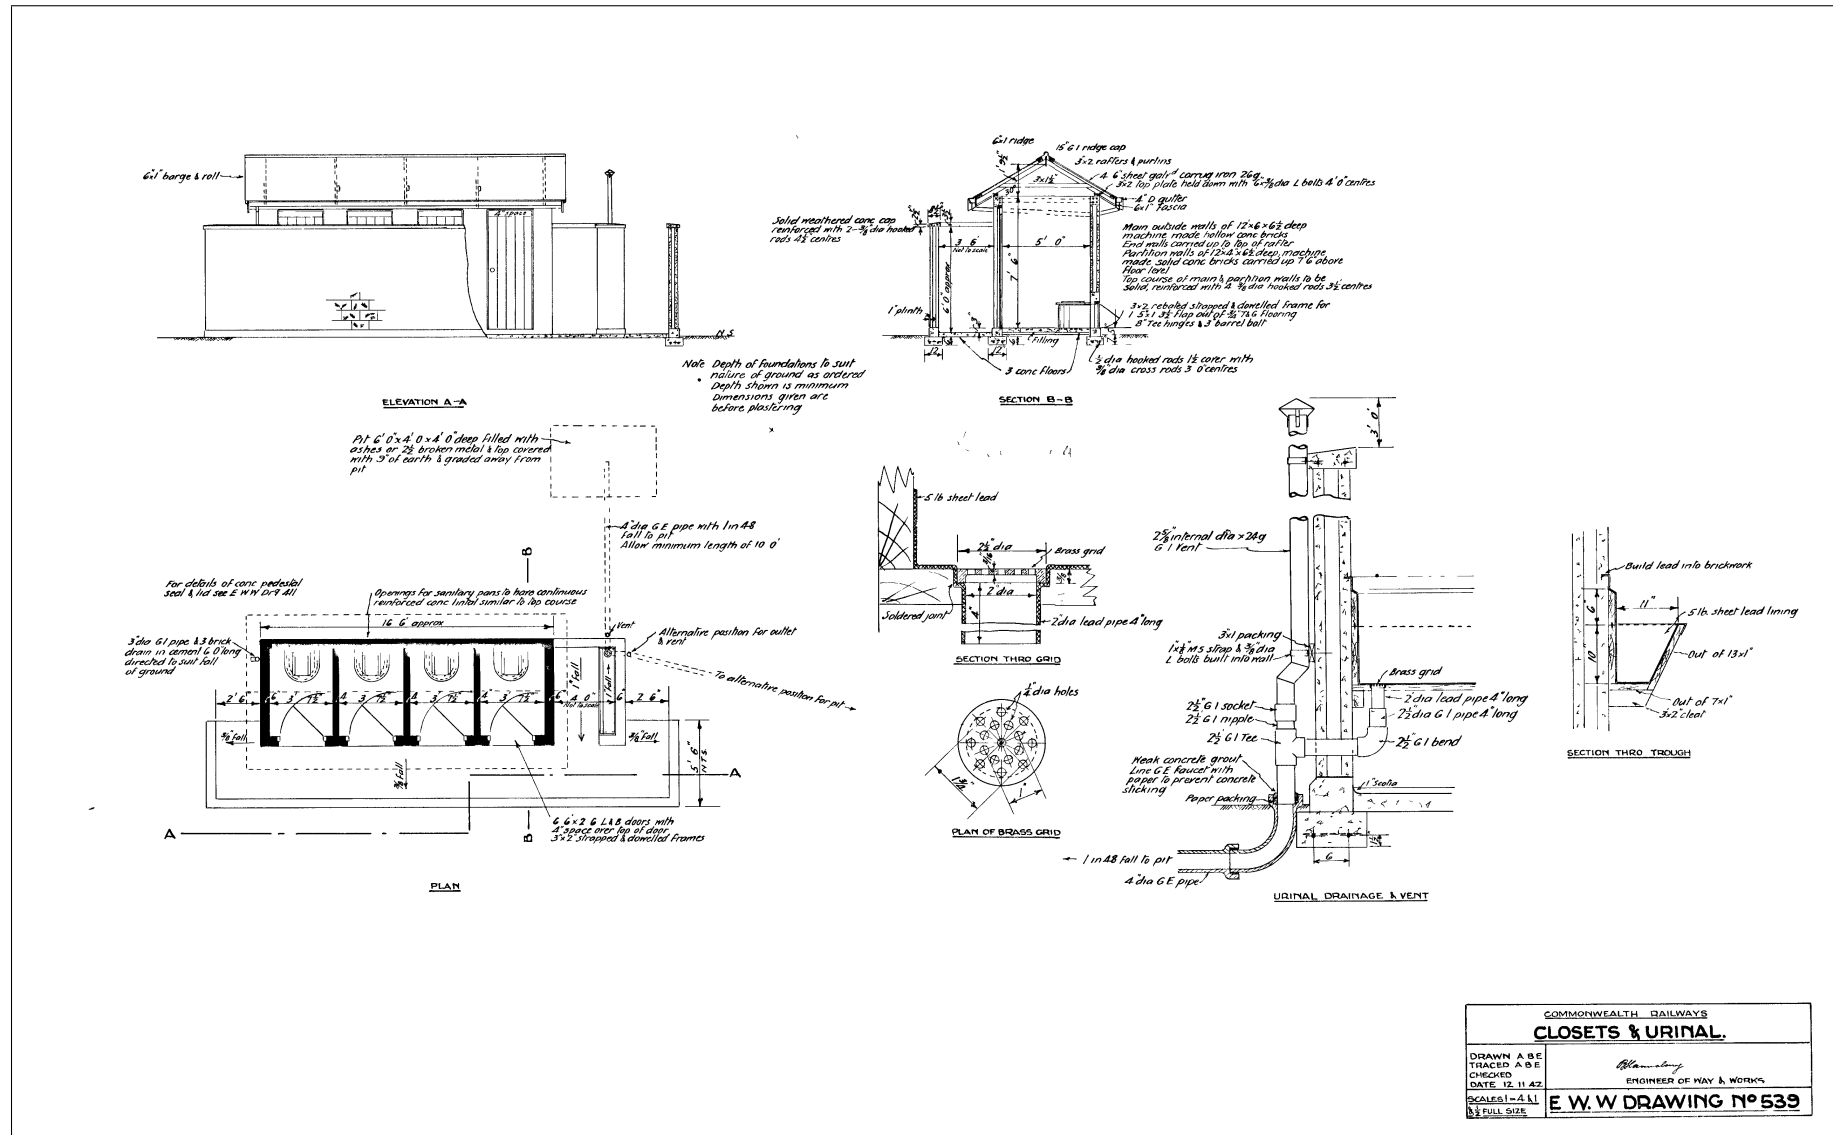

PlanId: CCE539

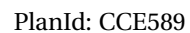


6.17 Cold Storage Chamber and Butchers Shop at Cook - CCE670

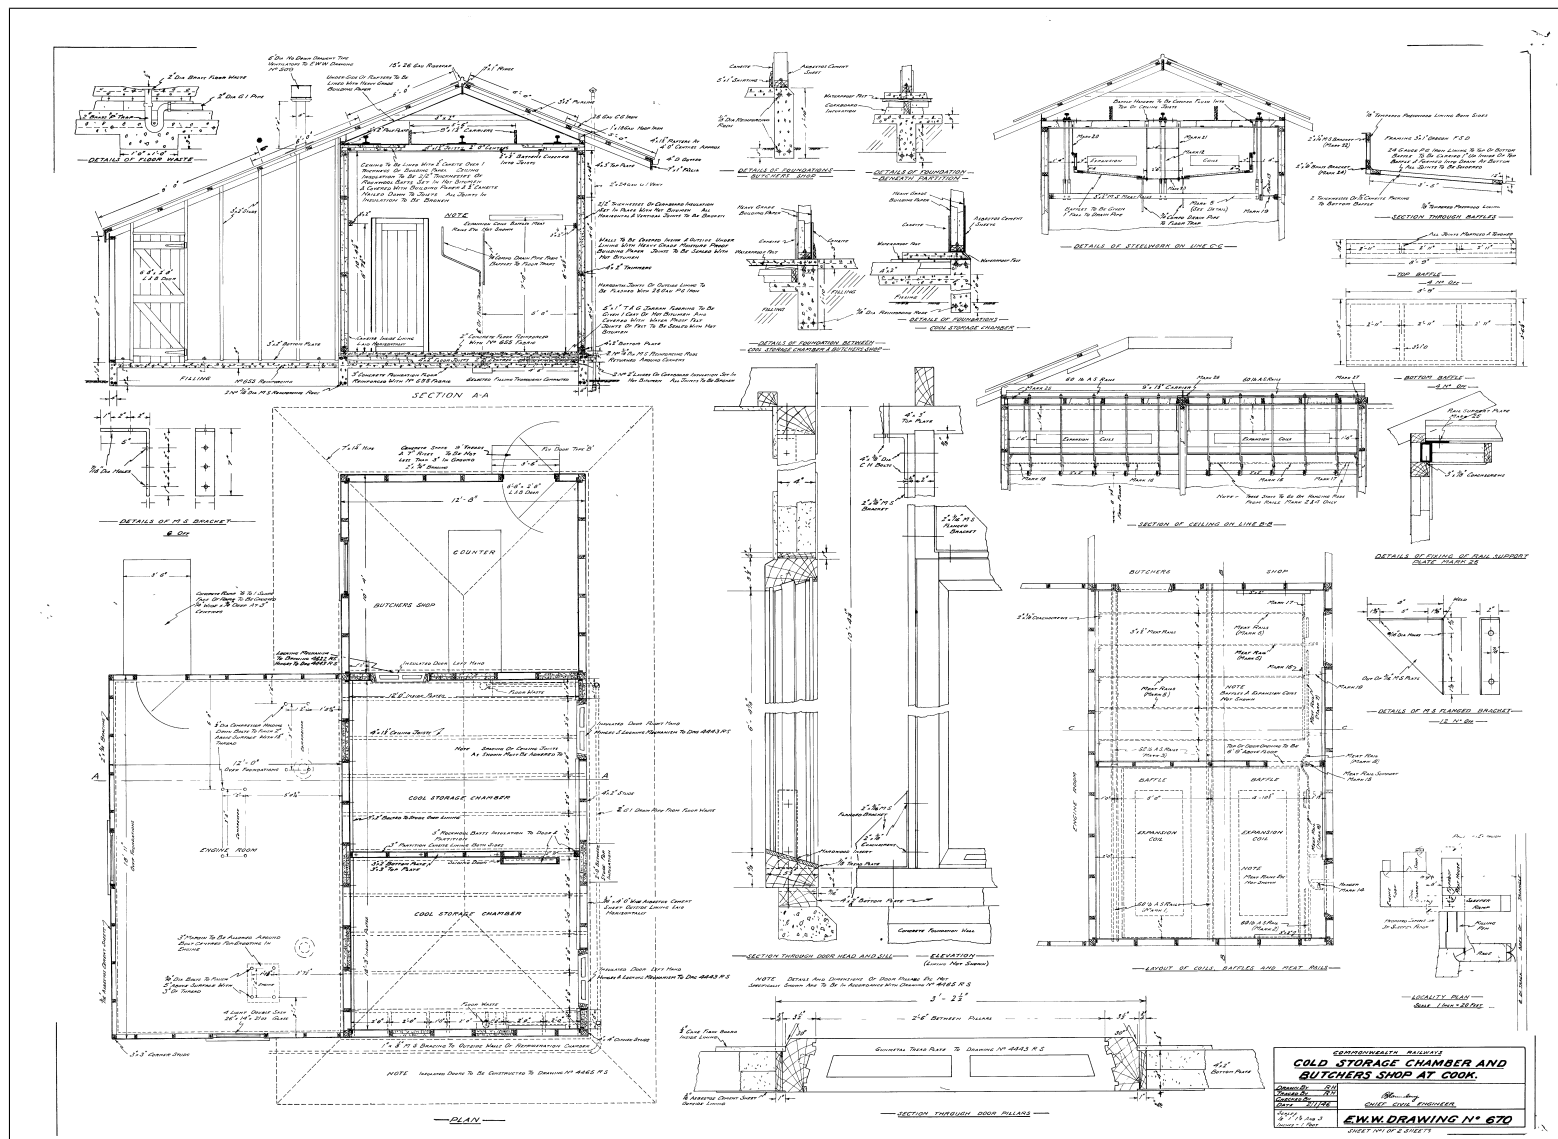


PlanId: CCE670

6.18 Ice and Cold Storage Plant - Port Augusta - Details of Building - CCE686

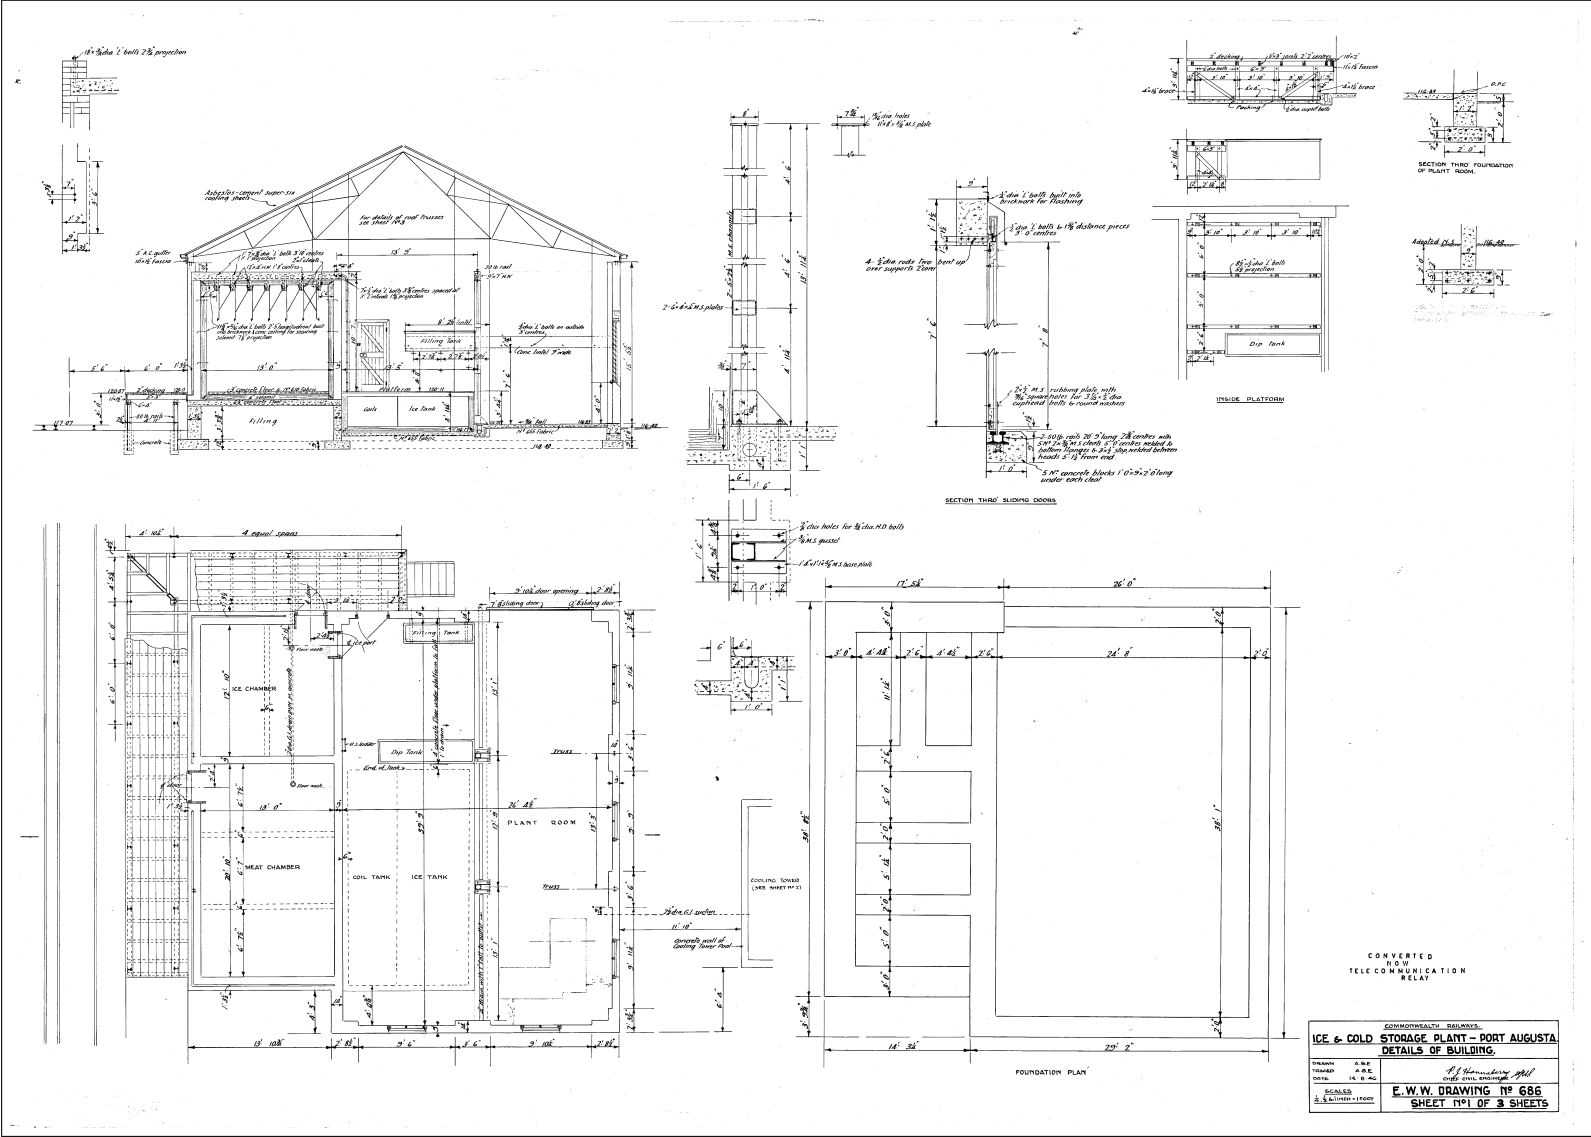

PlanId: CCE686

6.19 Shed for Crane and Tractor at Alice Springs - CCE841

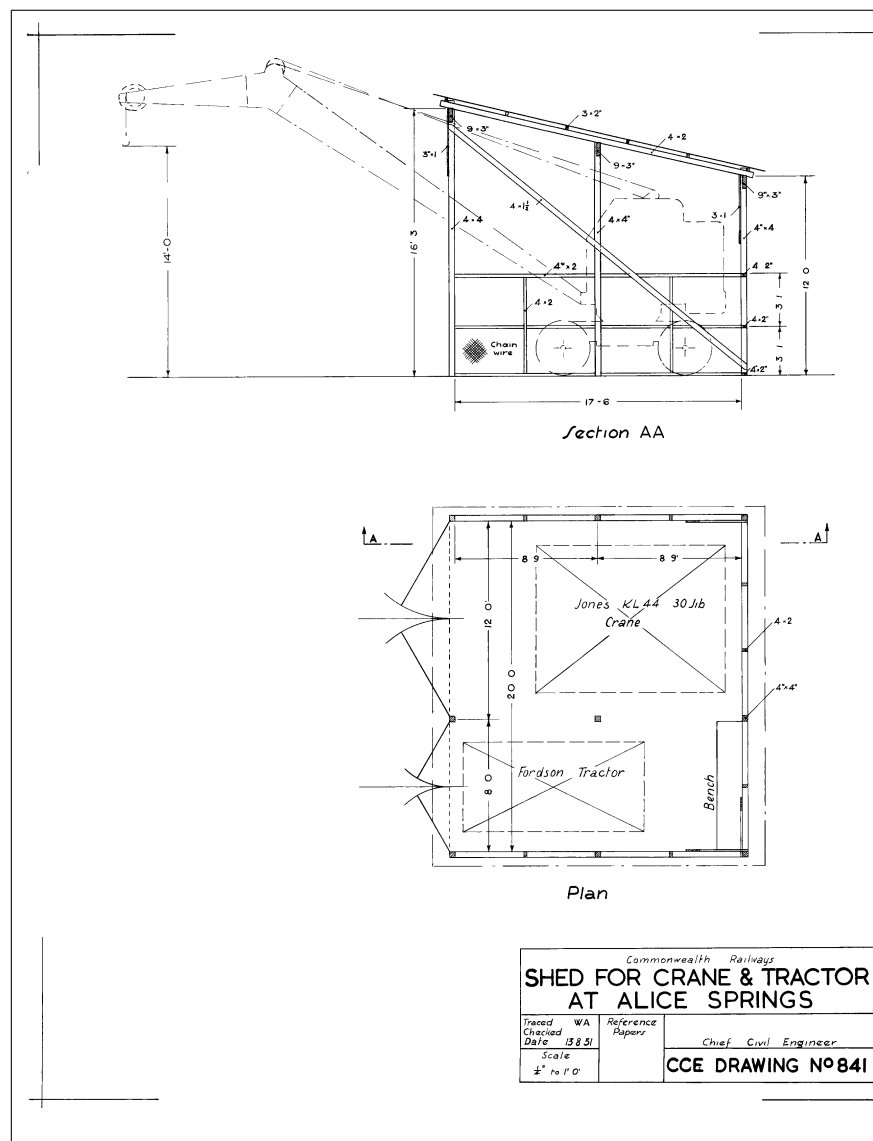

PlanId: CCE841




NRM-DB06

LETTERS FOR STATION NAME BOARDS

7.1	Letters for Station Names - CCE391A	75
7.2	Letters for Station Names - CCE391B	76
7.3	Letters for Station Names - CCE391C	77
7.4	Diagram of Lettering Spacing for Station Names - CCE392	78


7.1 Letters for Station Names - CCE391A

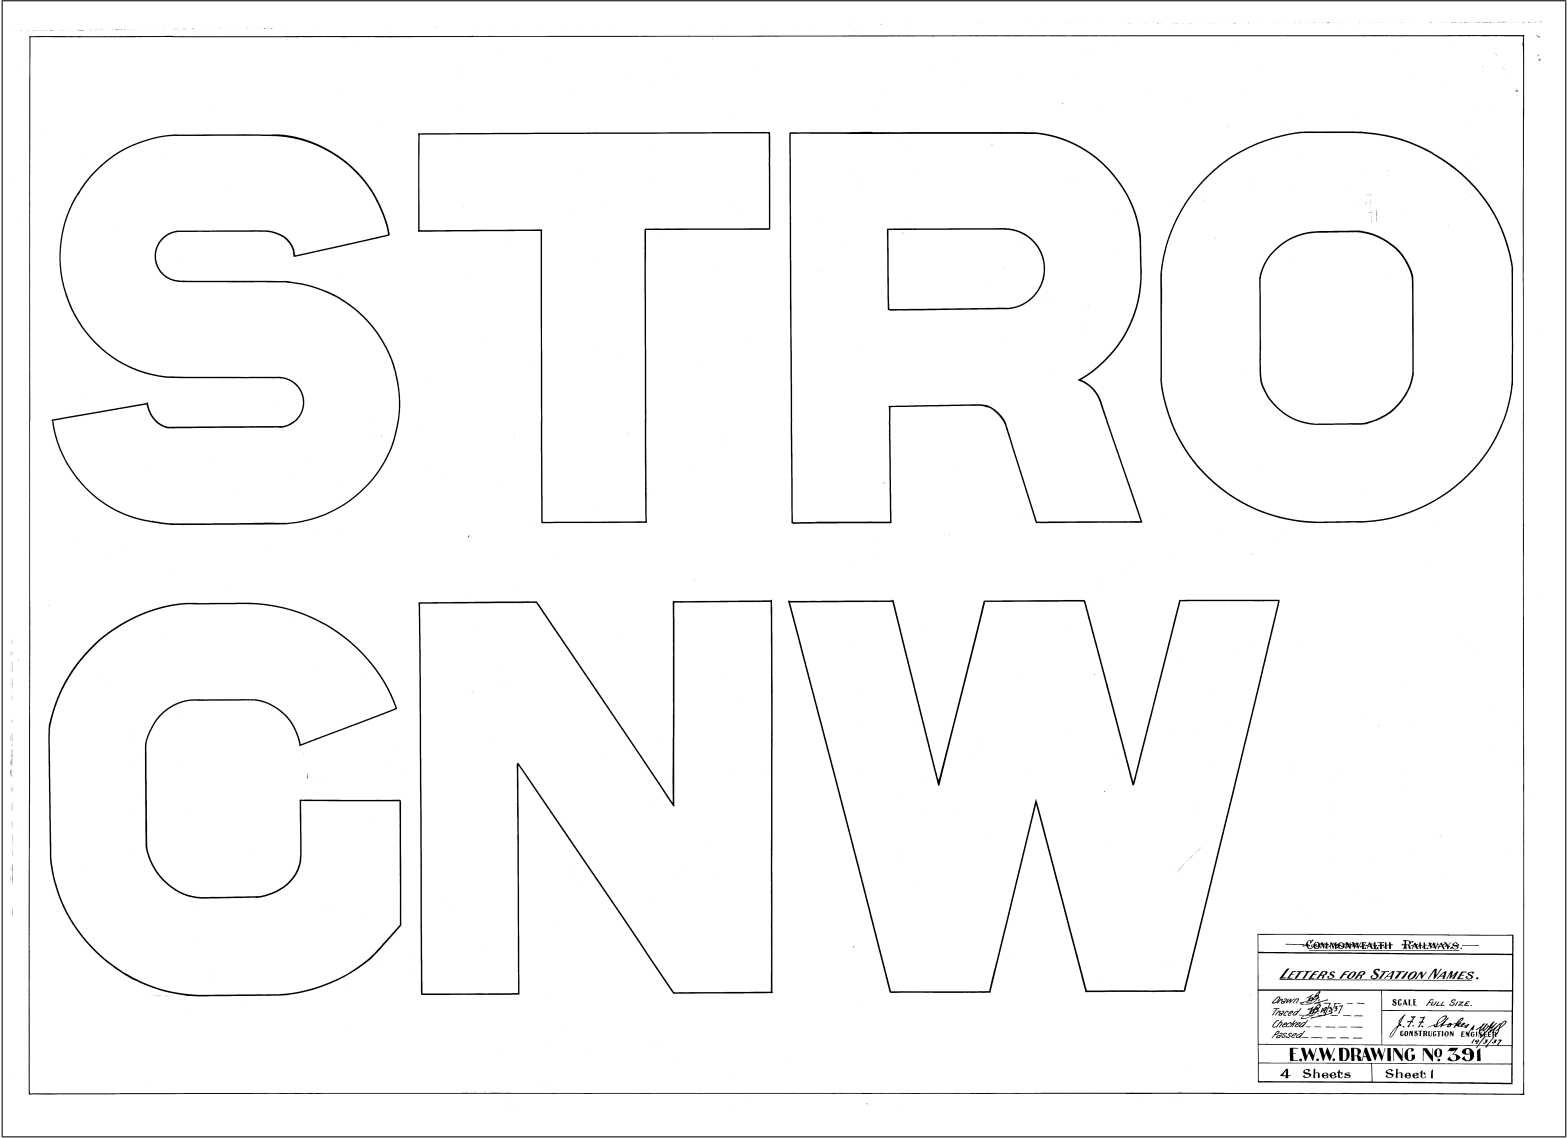

COMMONWEALTH RAILWAYS.	
LETTERS FOR STATION NAMES.	
Drawn <i>JS</i> --- Traced <i>JS</i> --- Checked --- Passed ---	SCALE Full Size. <i>J. F. F. Stokes</i> CONSTRUCTION ENGINEER 10/1/57
E.W.W. DRAWING No 391	
4 Sheets	Sheet 1


PlanId: CCE391A

7.2 Letters for Station Names - CCE391B

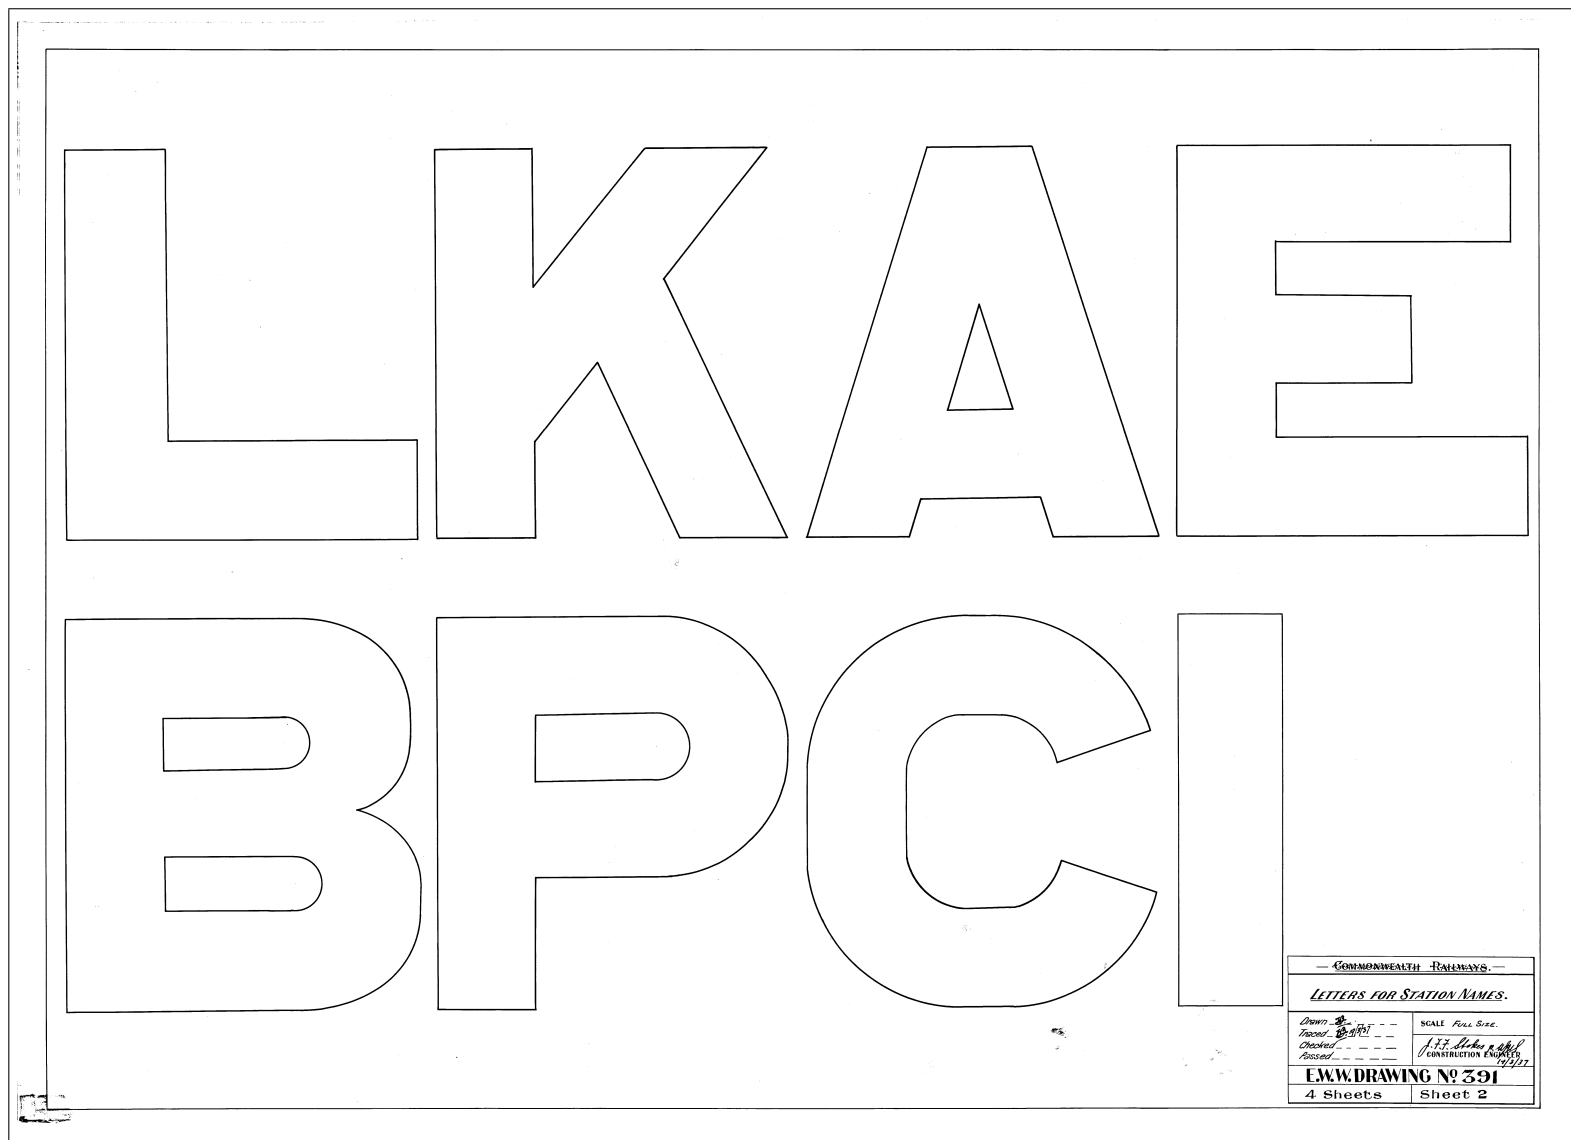

PlanId: CCE391B

7.3 Letters for Station Names - CCE391C

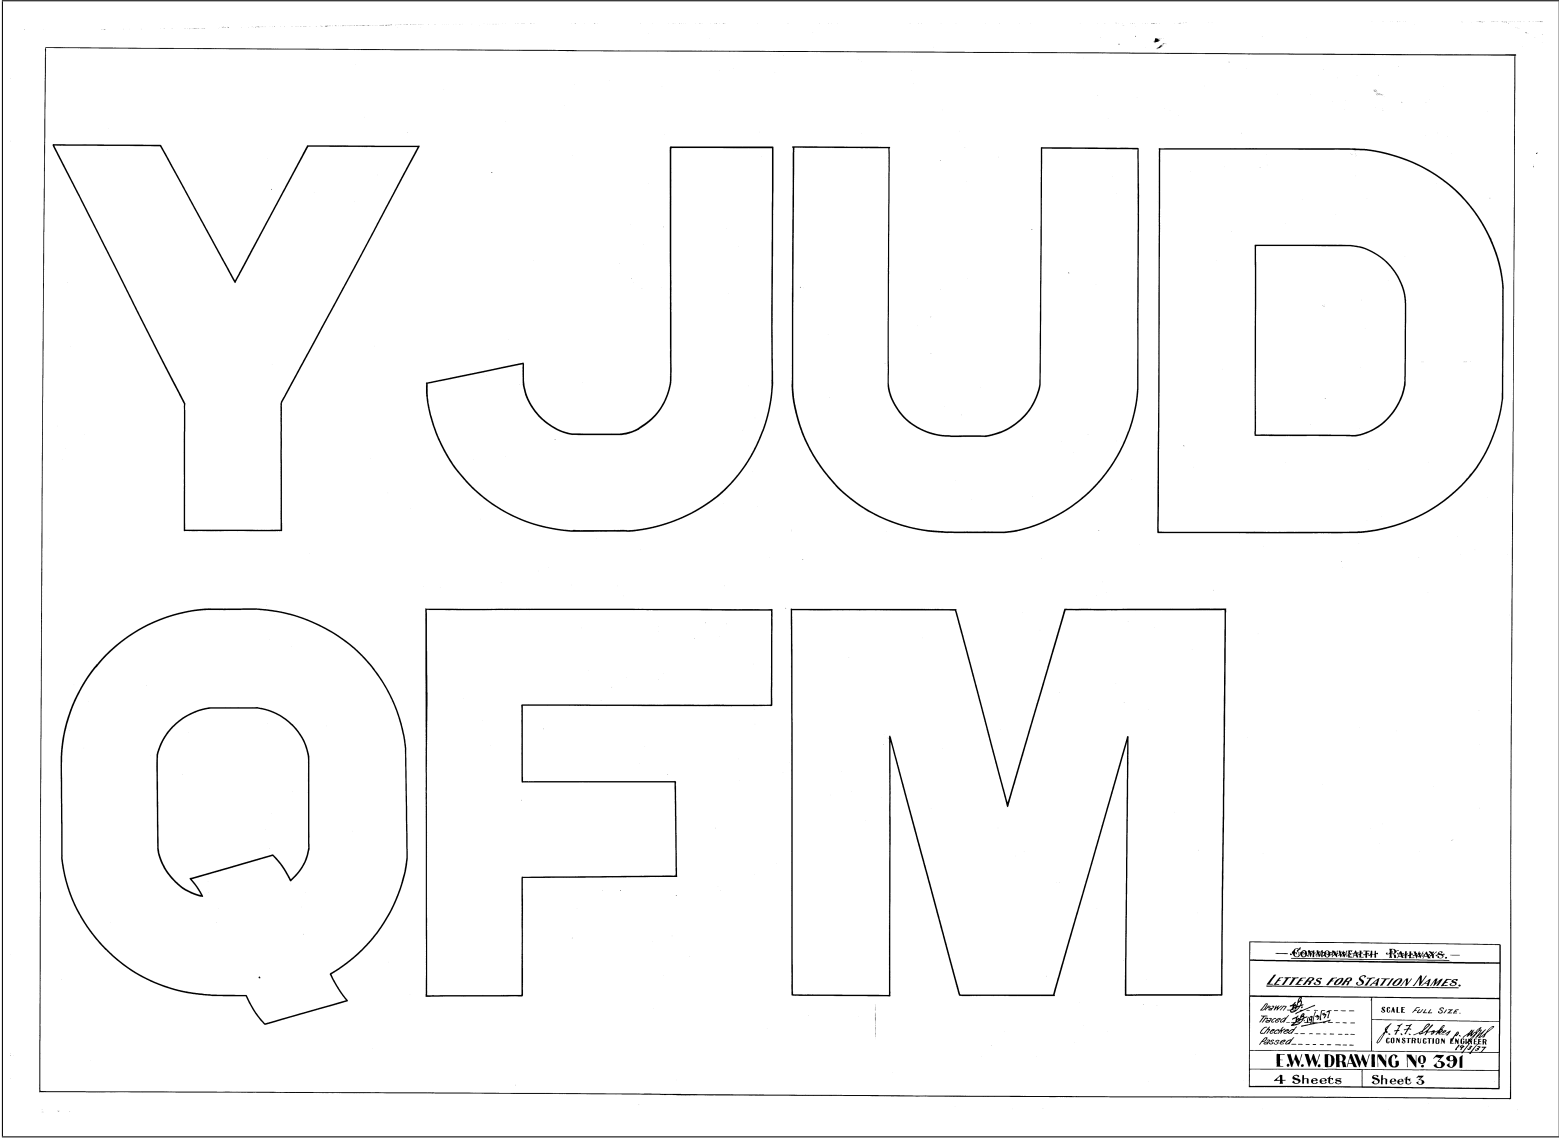

PlanId: CCE391C

7.4 Diagram of Lettering Spacing for Station Names - CCE392



PlanId: CCE392



NRM-DB06


CHAPTER

8


LIVESTOCK STRUCTURES


8.1	TAR Details of Proposed Roof over Slaughter Yard at Cook - CCE0240	81
8.2	Double Tired Sheep Race on 1:2 Slope - CCE1494	82
8.3	CAR Proposed Alternation to Sheep Loading Race at Mern-merna - CCE236	83
8.4	TAR Proposed Sheep and Cattle Loading Race at Zanthus - CCE237	84

8.1 TAR Details of Proposed Roof over Slaughter Yard at Cook - CCE0240

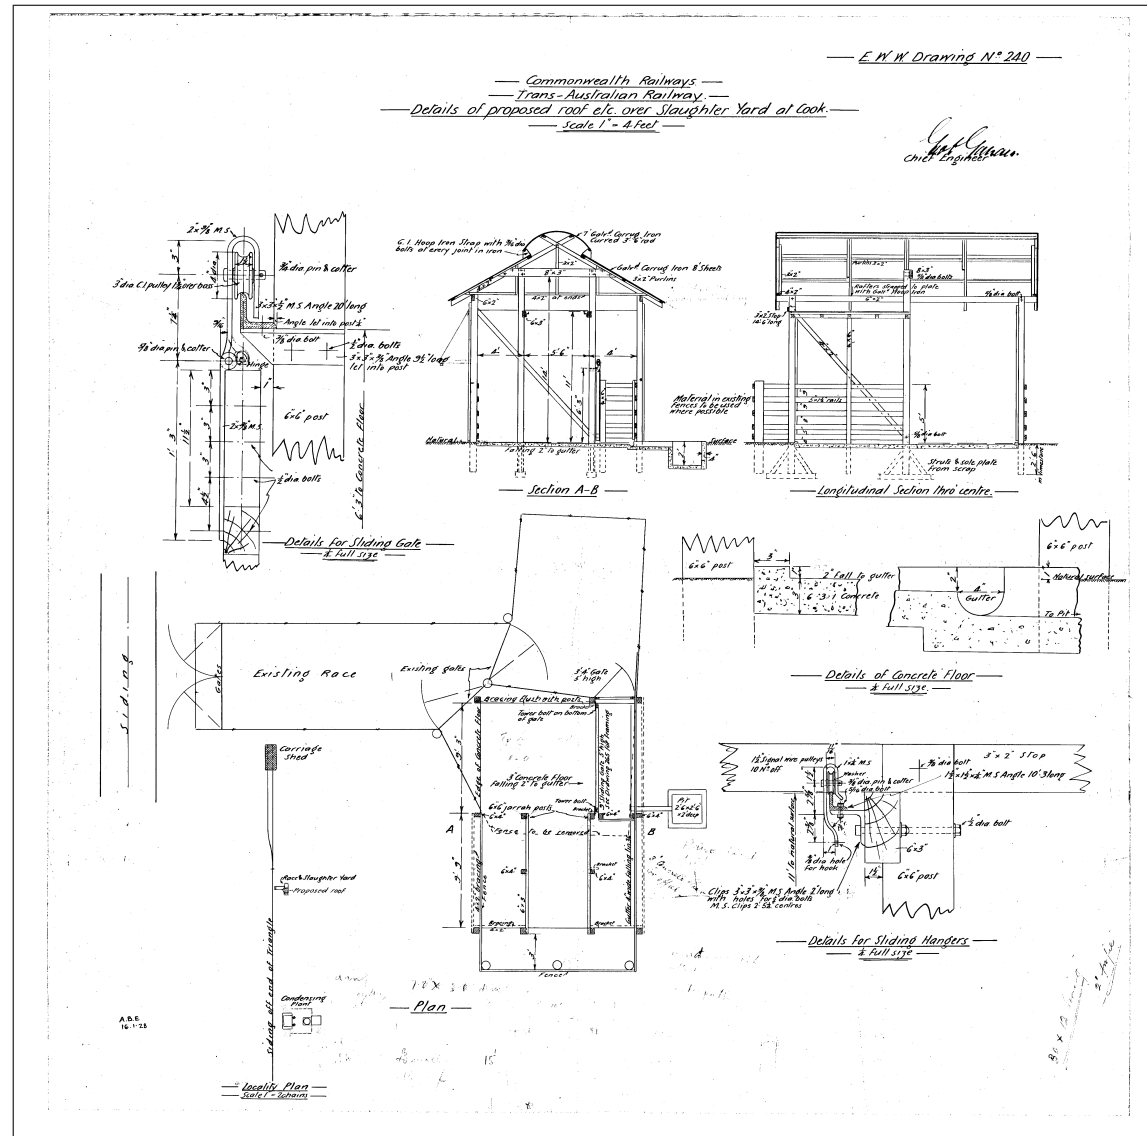

PlanId: CCE0240

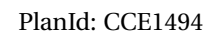

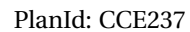



NRM-DB06


CHAPTER

9

LOCOMOTIVE SHED BUILDINGS


9.1	CAR Loco Running Shed - CCE0520A	87
9.2	CAR Loco Running Shed - CCE0520B	88
9.3	CAR Loco Running Shed - CCE520C	89
9.4	CAR Loco Running Shed - Quorn and Alice Springs - CCE521	90
9.5	CAR Dining Room - Store and Offices Etc at Loco Running Shed - Quorn - CCE571	91
9.6	Oil Store for Loco Depots - CCE574	92
9.7	Port Augusta - Washout Plant Building at Roundhouse - CCE619	93

9.1 CAR Loco Running Shed - CCE0520A

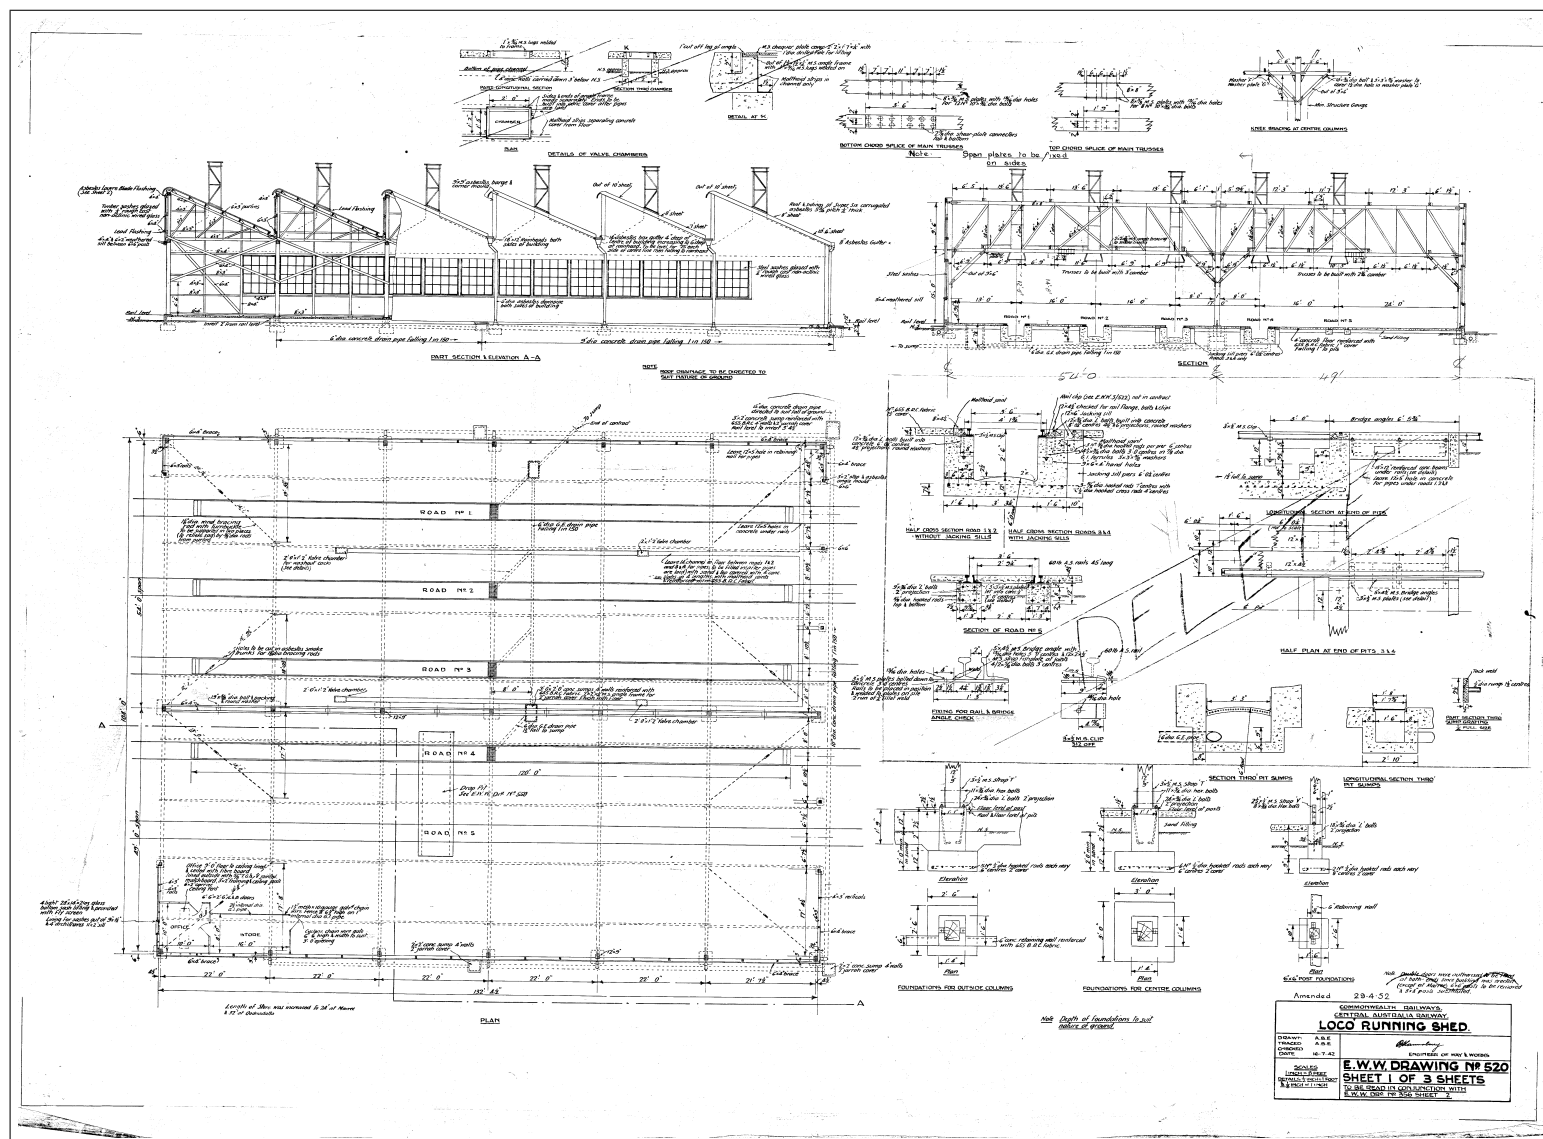




9.3 CAR Loco Running Shed - CCE520C

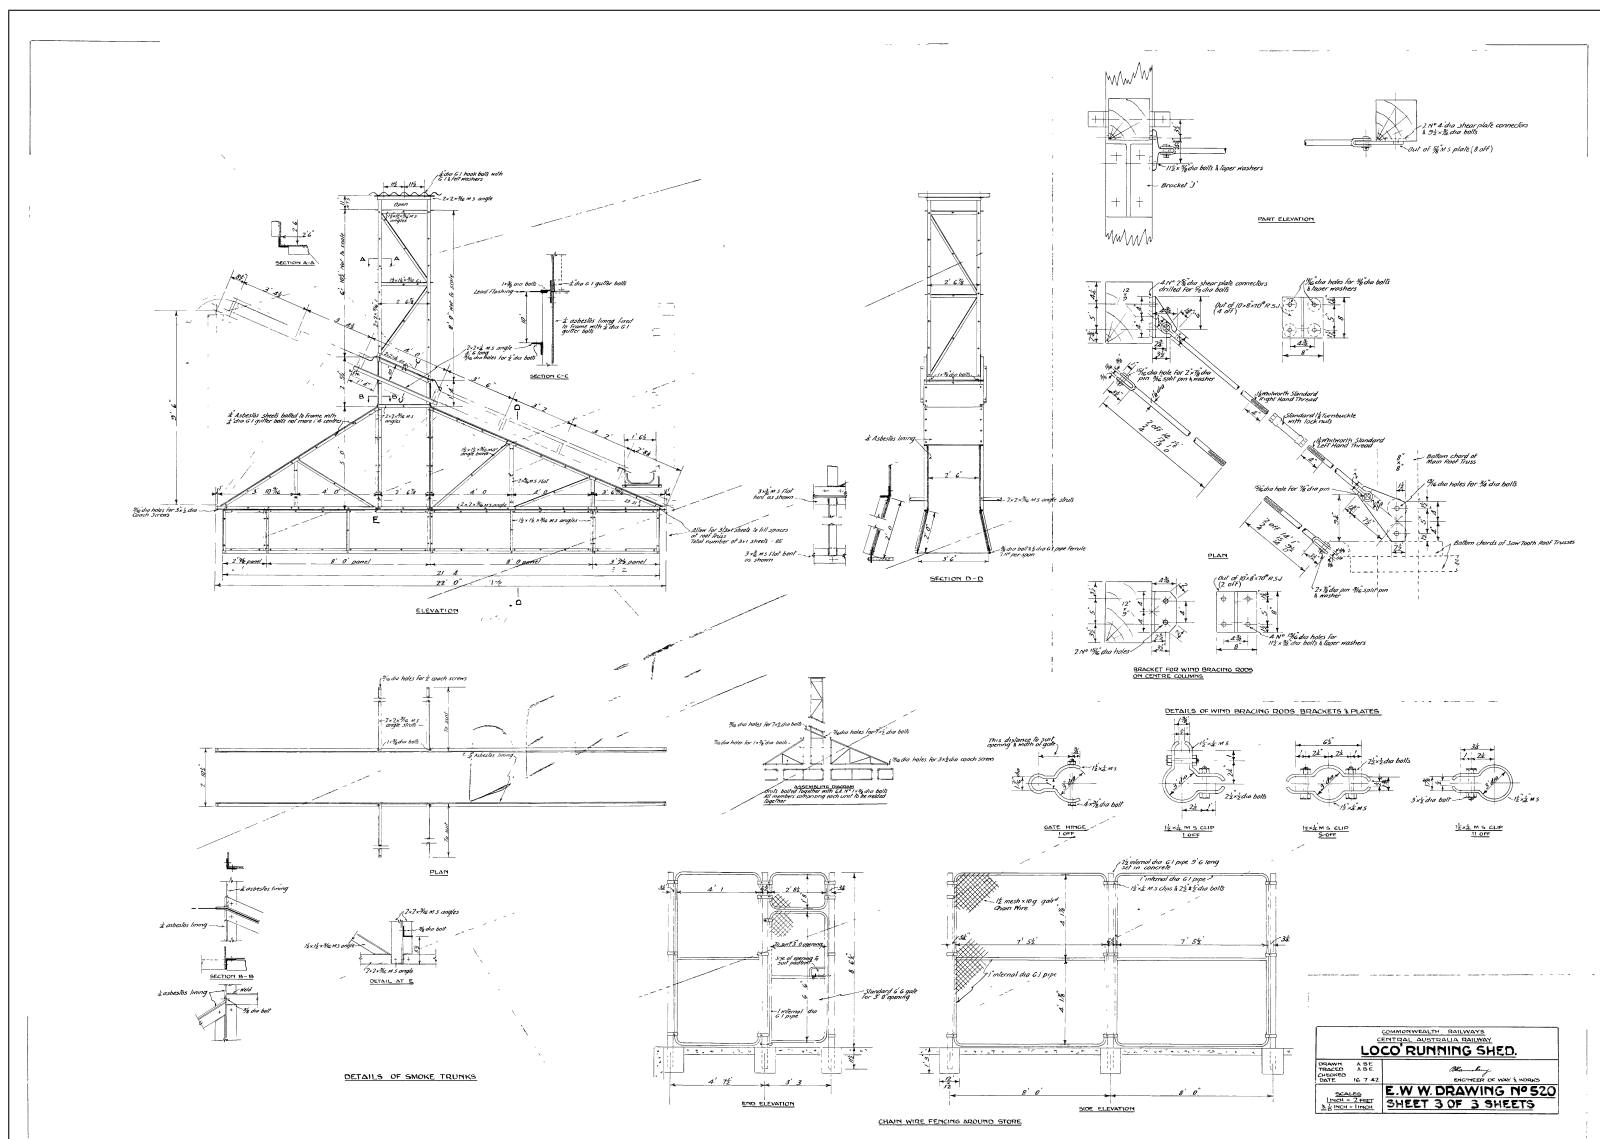


PlanId: CCE520C

9.4 CAR Loco Running Shed - Quorn and Alice Springs - CCE521

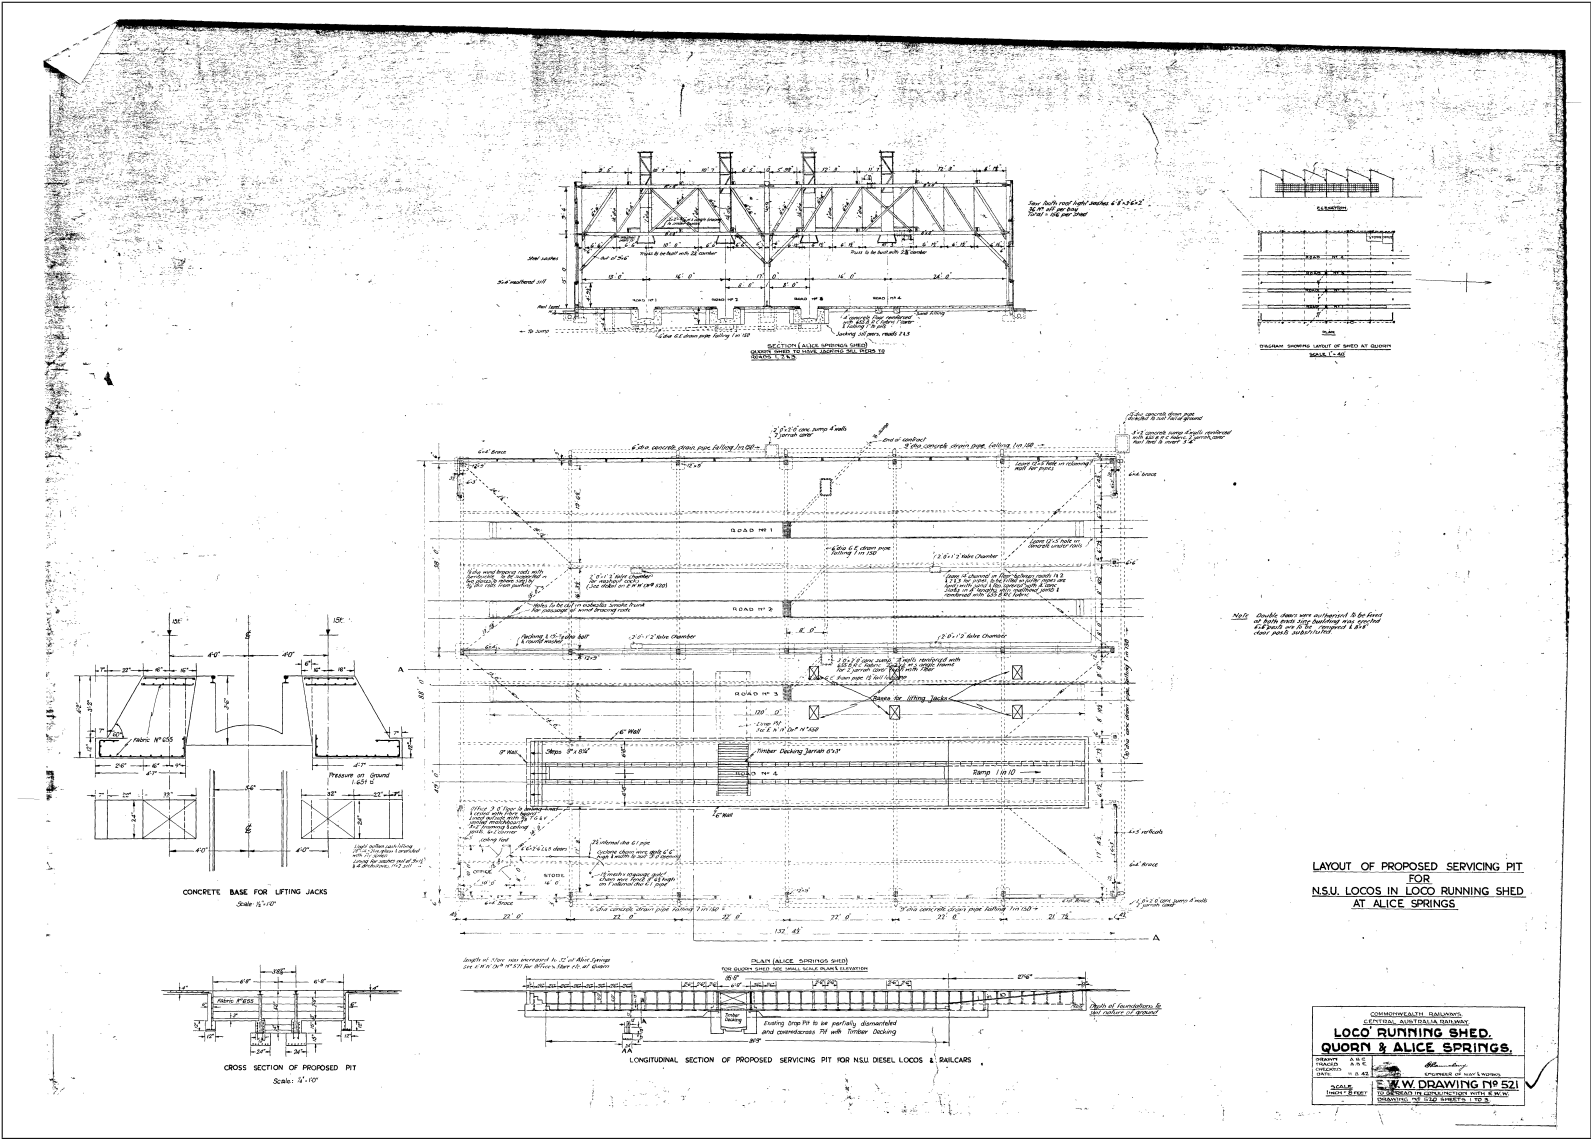


PlanId: CCE521


9.5 CAR Dining Room - Store and Offices Etc at Loco Running Shed - Quorn - CCE571

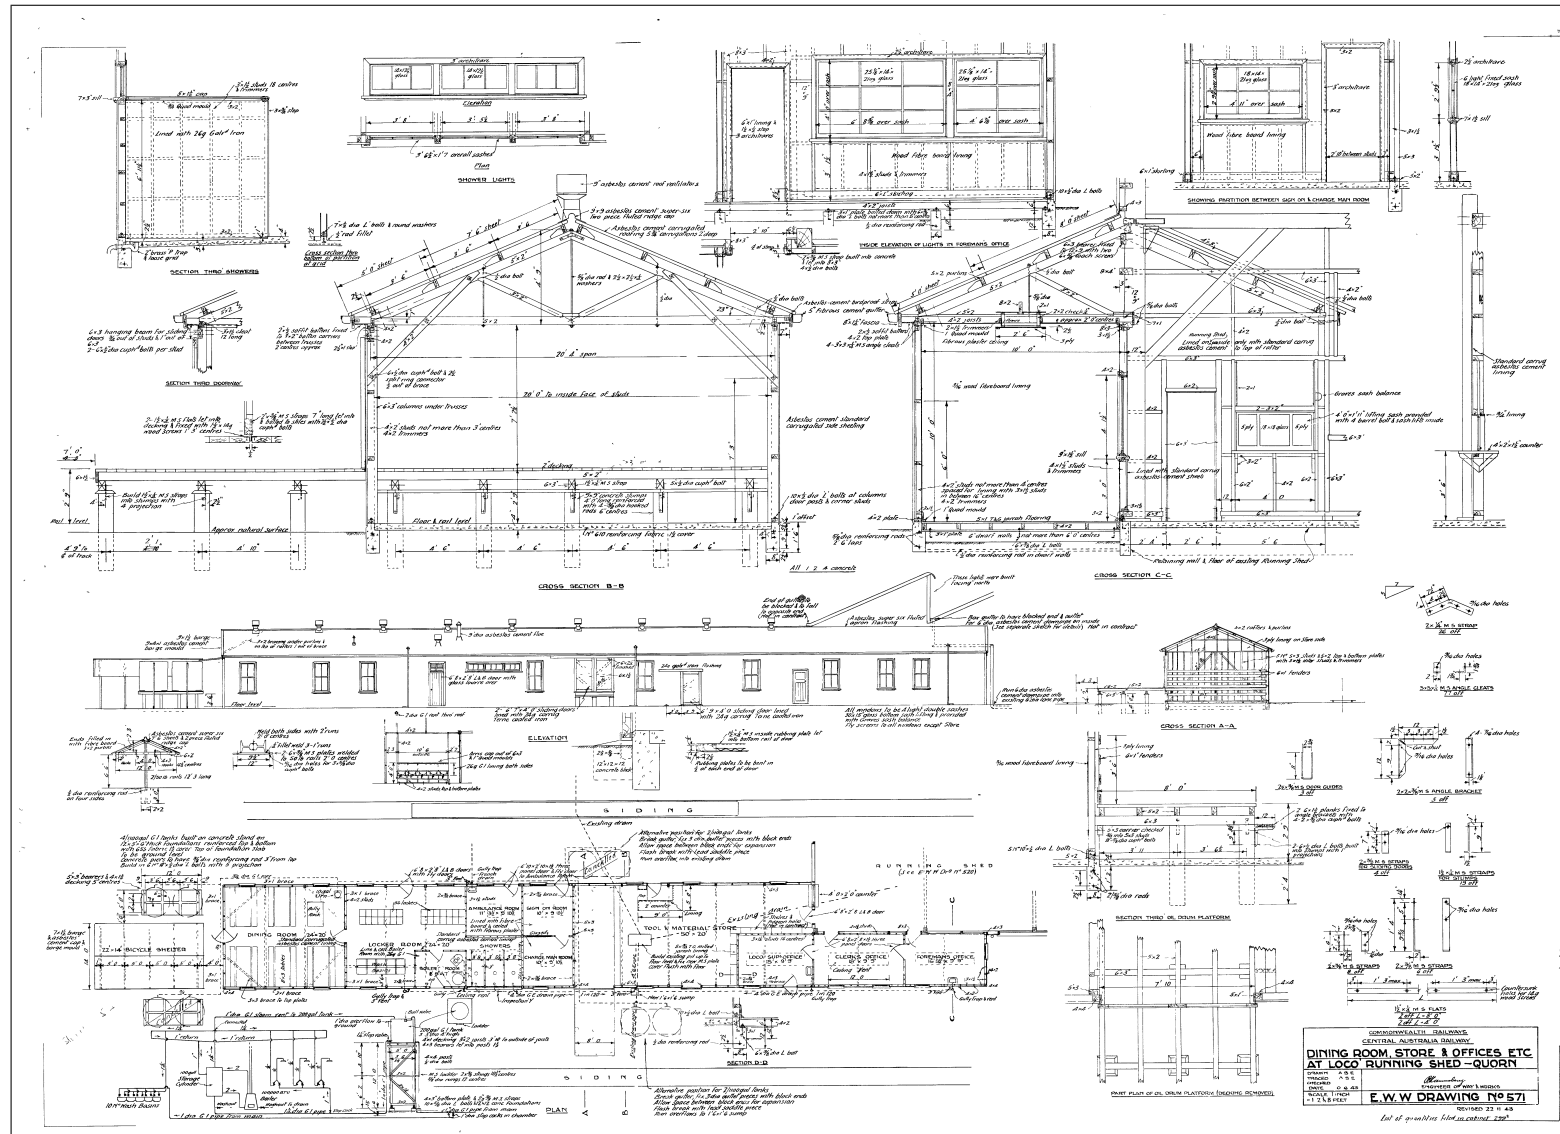

PlanId: CCE571

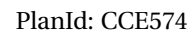

9.7 Port Augusta - Washout Plant Building at Roundhouse - CCE619

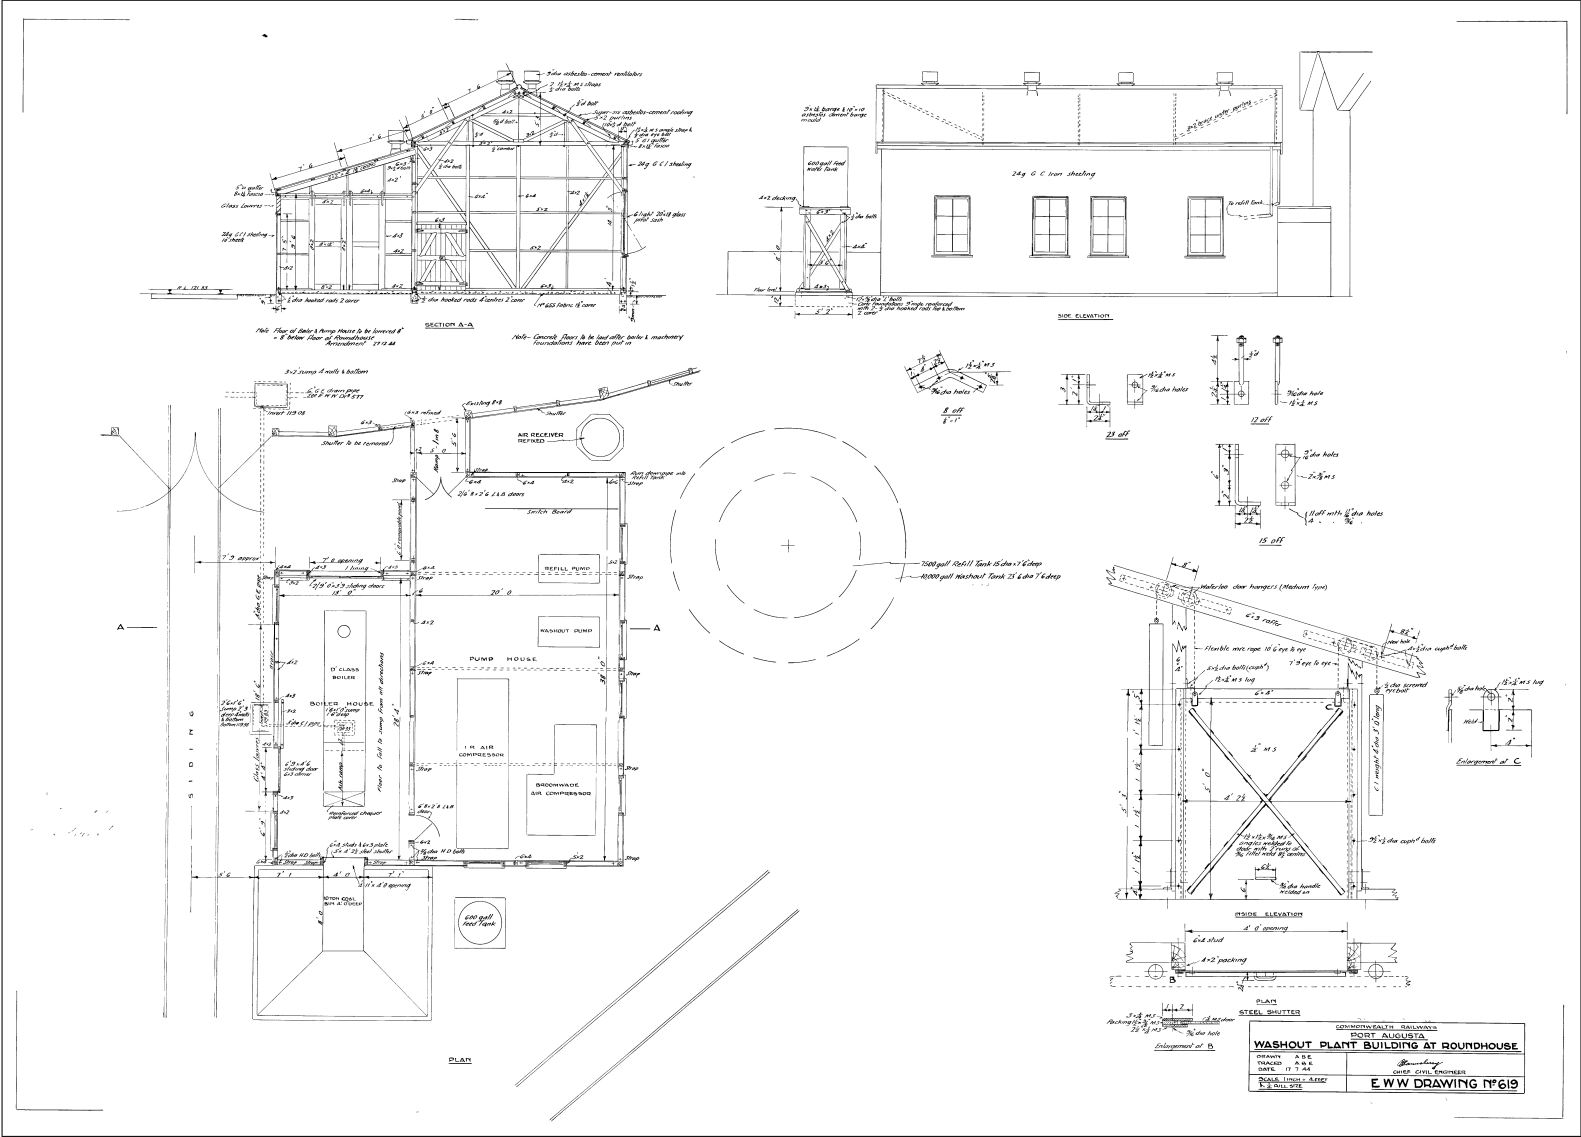

PlanId: CCE619



NRM-DB06

CHAPTER


10

MISCELLANEOUS DIAGRAMS


10.1 Foundation and Drainage of SAR Type 8 inch Automatic Water Column - CCE0389	97
10.2 Warning and Caution Boards - CCE0631	98
10.3 Caution Lamp - CCE0684	99
10.4 Four Inch Standpipe with Elephant Trunk - CCE0837	100
10.5 12000 Gallon Overhead Oil Storage Tanks for Port Pirie - General Arrangement - CCE0898	101
10.6 Stand for Sanding Installation for D.E. Railcars - CCE0919	102
10.7 Flinders Terrace Overbridge Port Augusta General Arrangement and Details - CCE101B	103
10.8 Platform for Exchanging Staffs - CCE1024	104
10.9 Standard Gauge and Broad Gauge Minimum Structure Gauge Port Pirie to Broken Hill Railway Standardization - CCE1580	105
10.10 Buffer Stop 4 feet 8-1/2 inch Gauge - CCE386	106
10.11 Yankee Barrow - CCE576	107
10.12 Port Augusta - Transporter Gantry Crane Clearance Diagram - CCE645	108
10.13 12000 Gallon Overhead Oil Storage Tanks for Port Pirie - Fittings - CCE898B	109




10.3 Caution Lamp - CCE0684

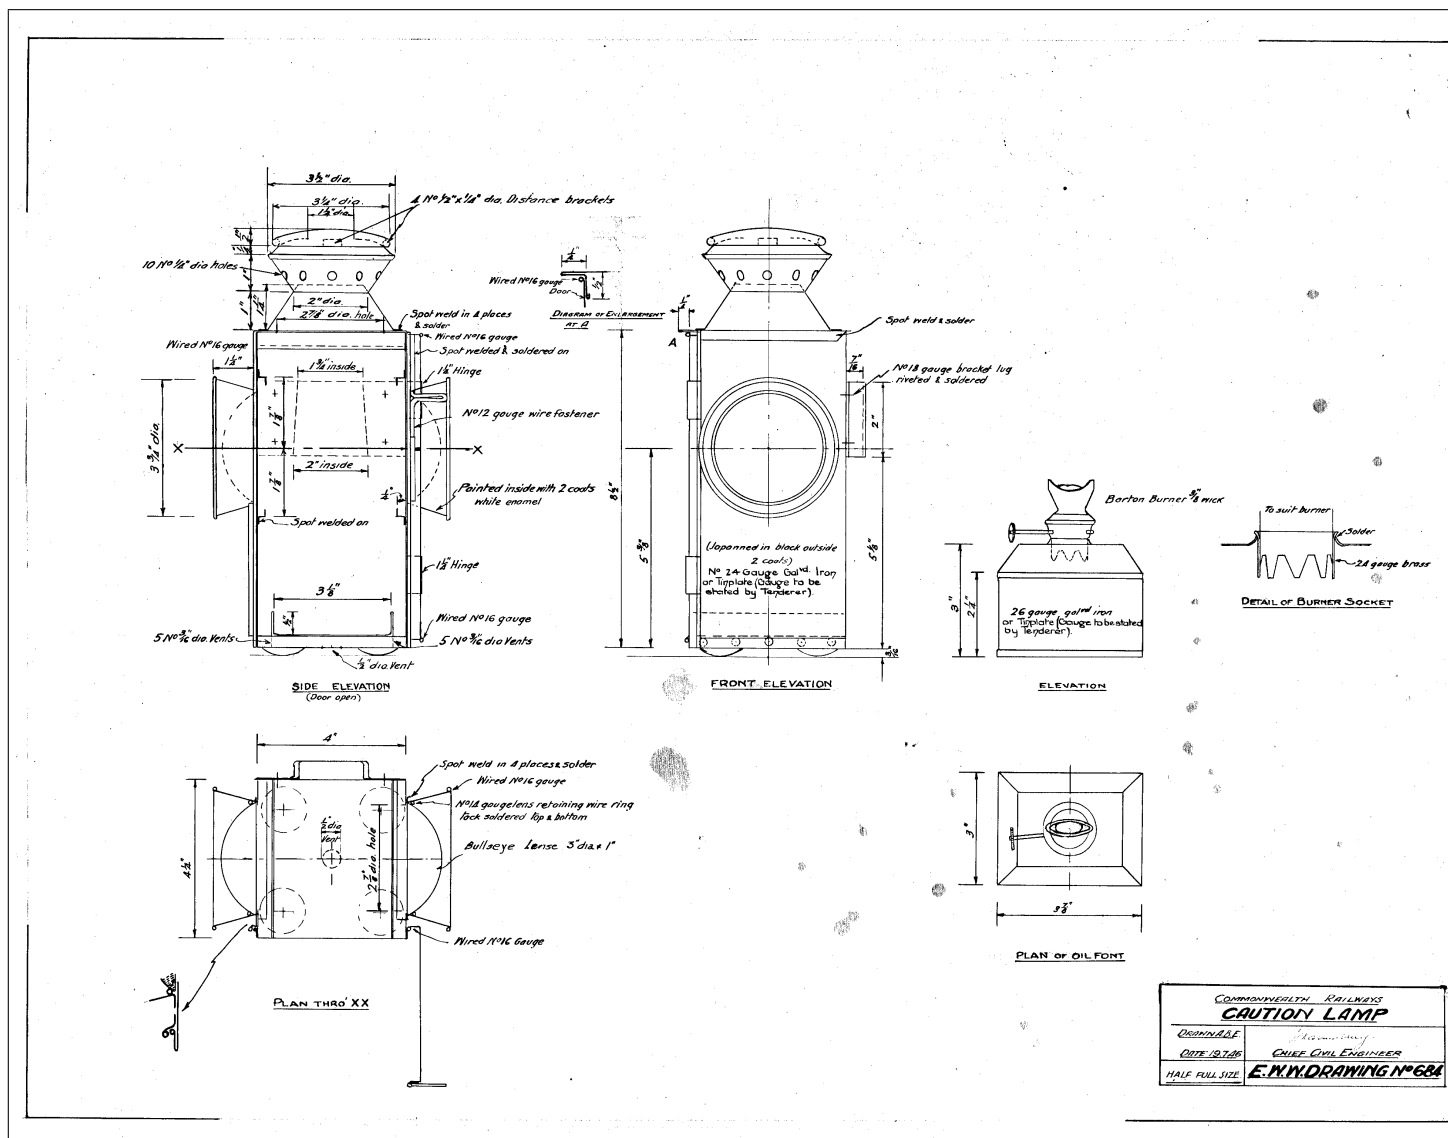

PlanId: CCE0684

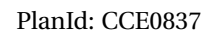


10.5 12000 Gallon Overhead Oil Storage Tanks for Port Pirie - General Arrangement - CCE0898

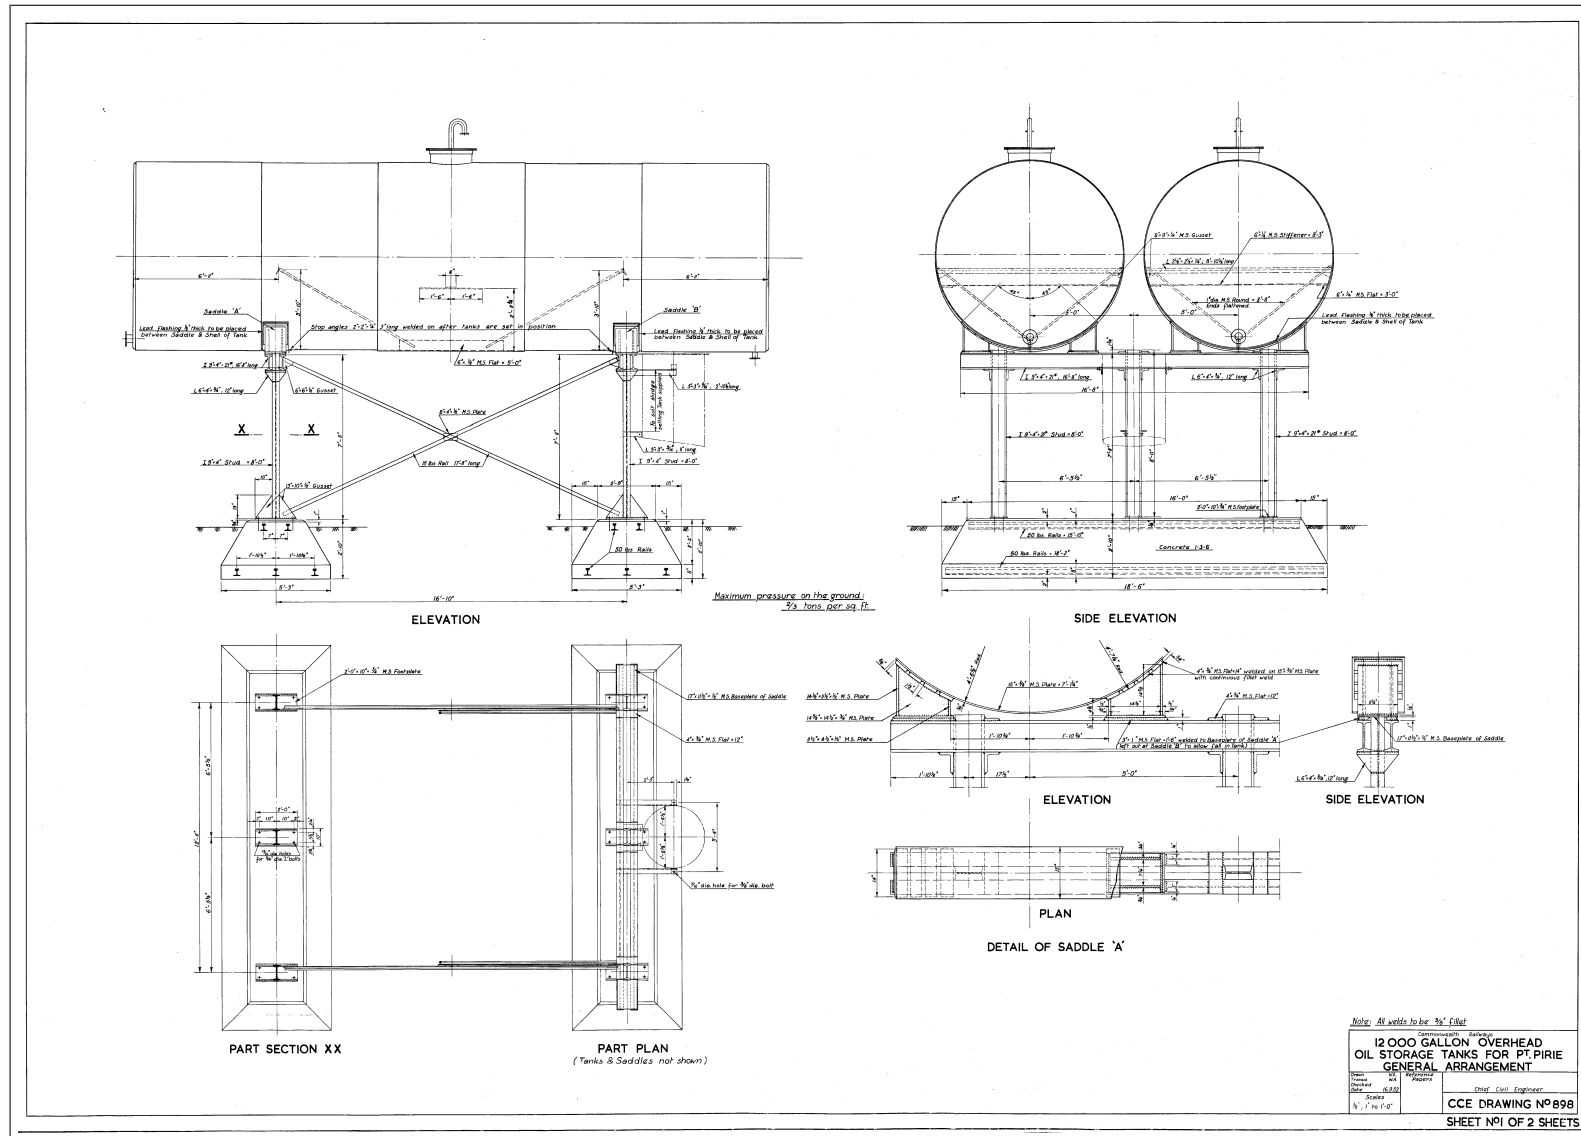


PlanId: CCE0898

10.6 Stand for Sanding Installation for D.E. Railcars - CCE0919

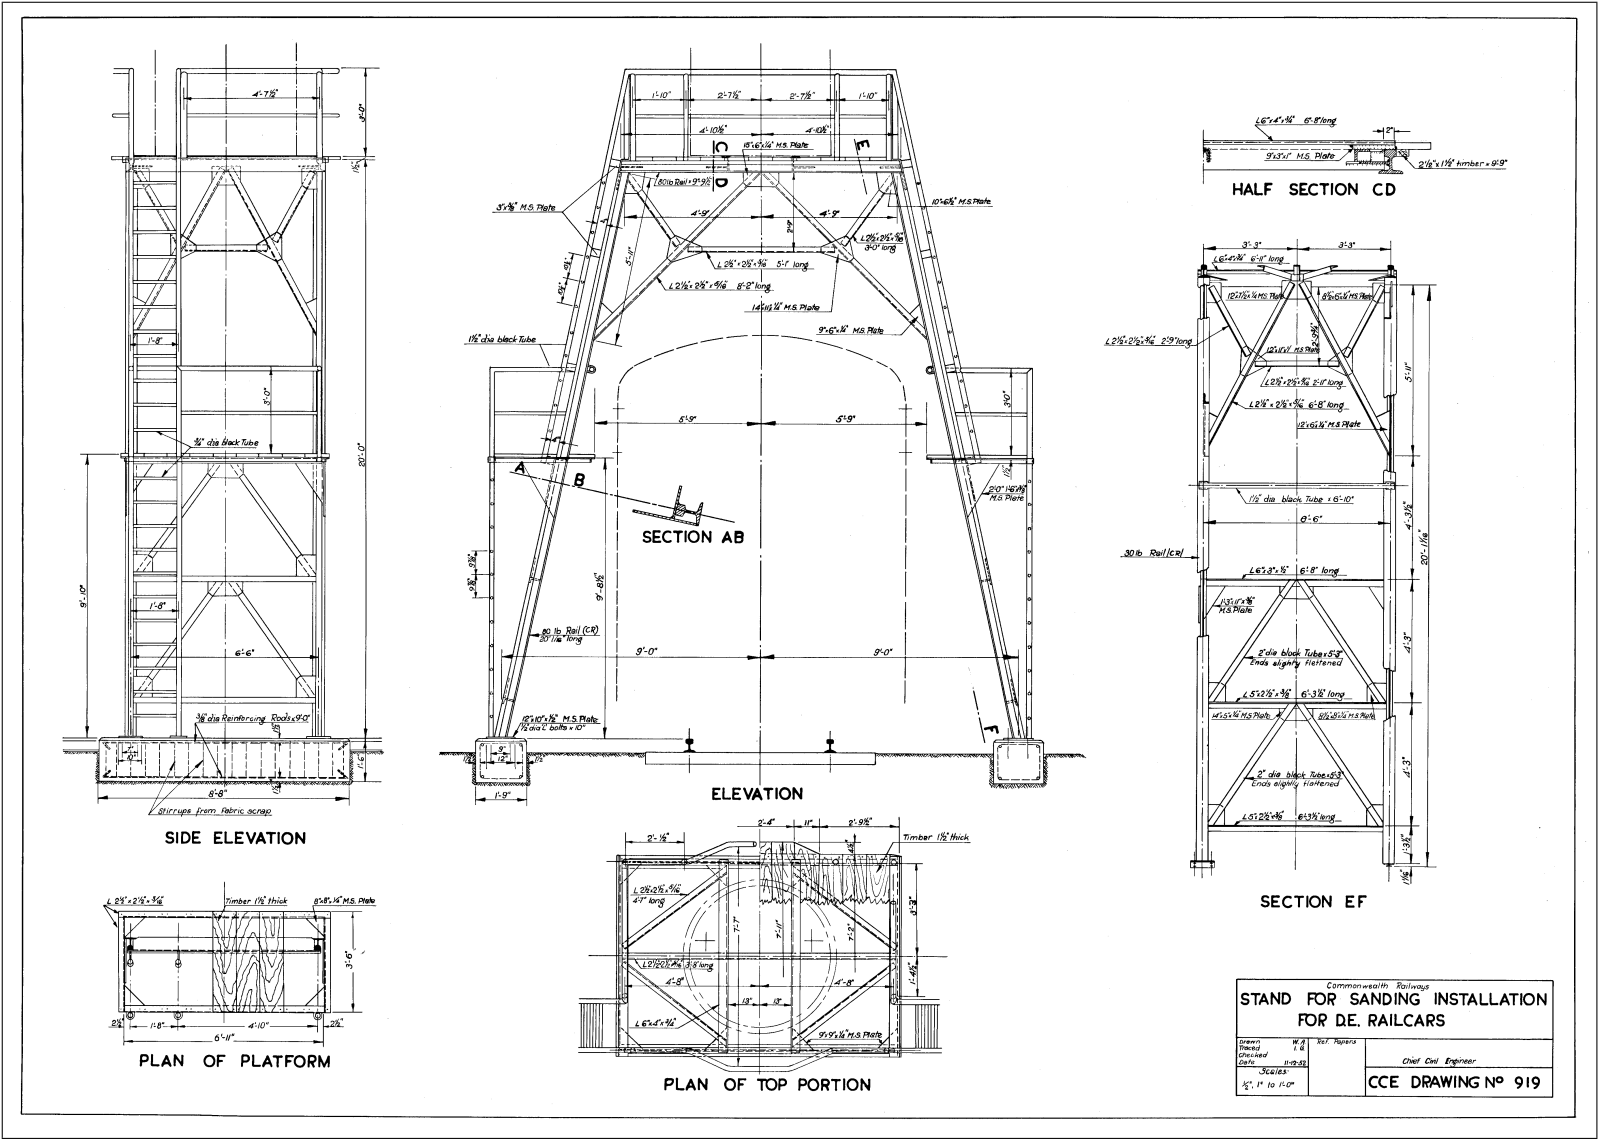


PlanId: CCE0919


10.7 Flinders Terrace Overbridge Port Augusta General Arrangement and Details - CCE101B

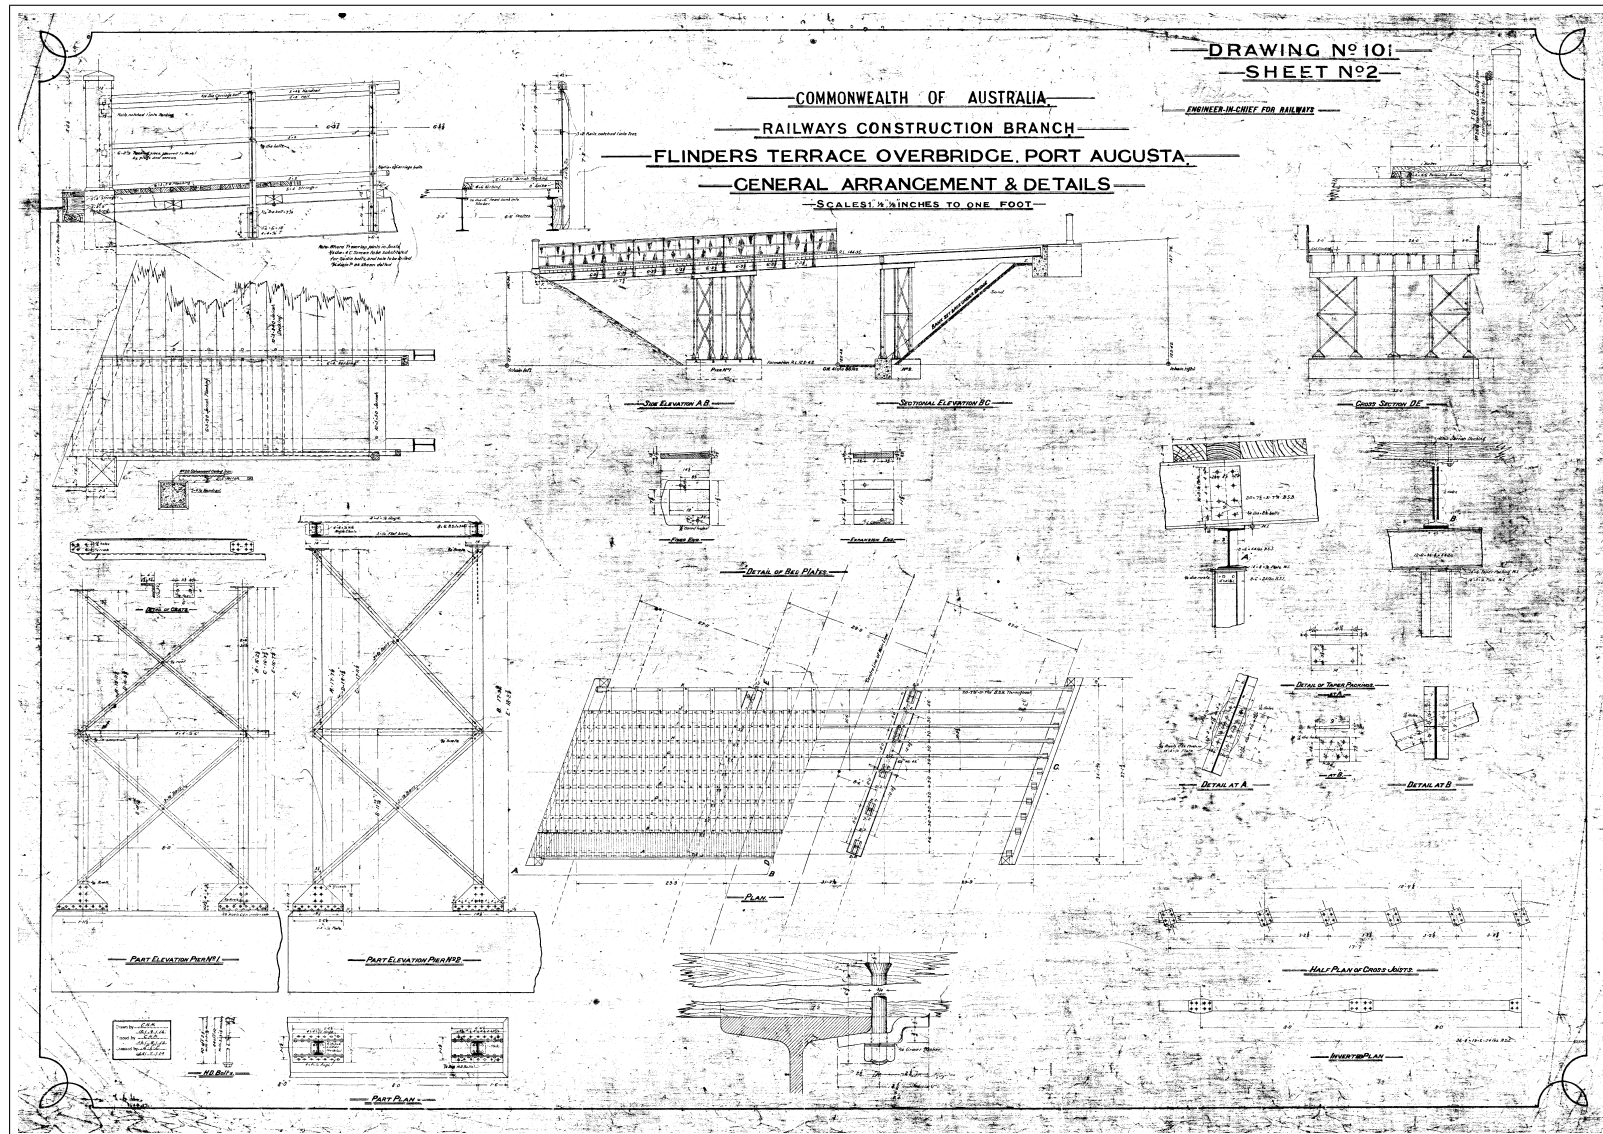

PlanId: CCE101B

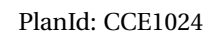


10.9 Standard Gauge and Broad Gauge Minimum Structure Gauge Port Pirie to Broken Hill Railway Standardization - CCE1580

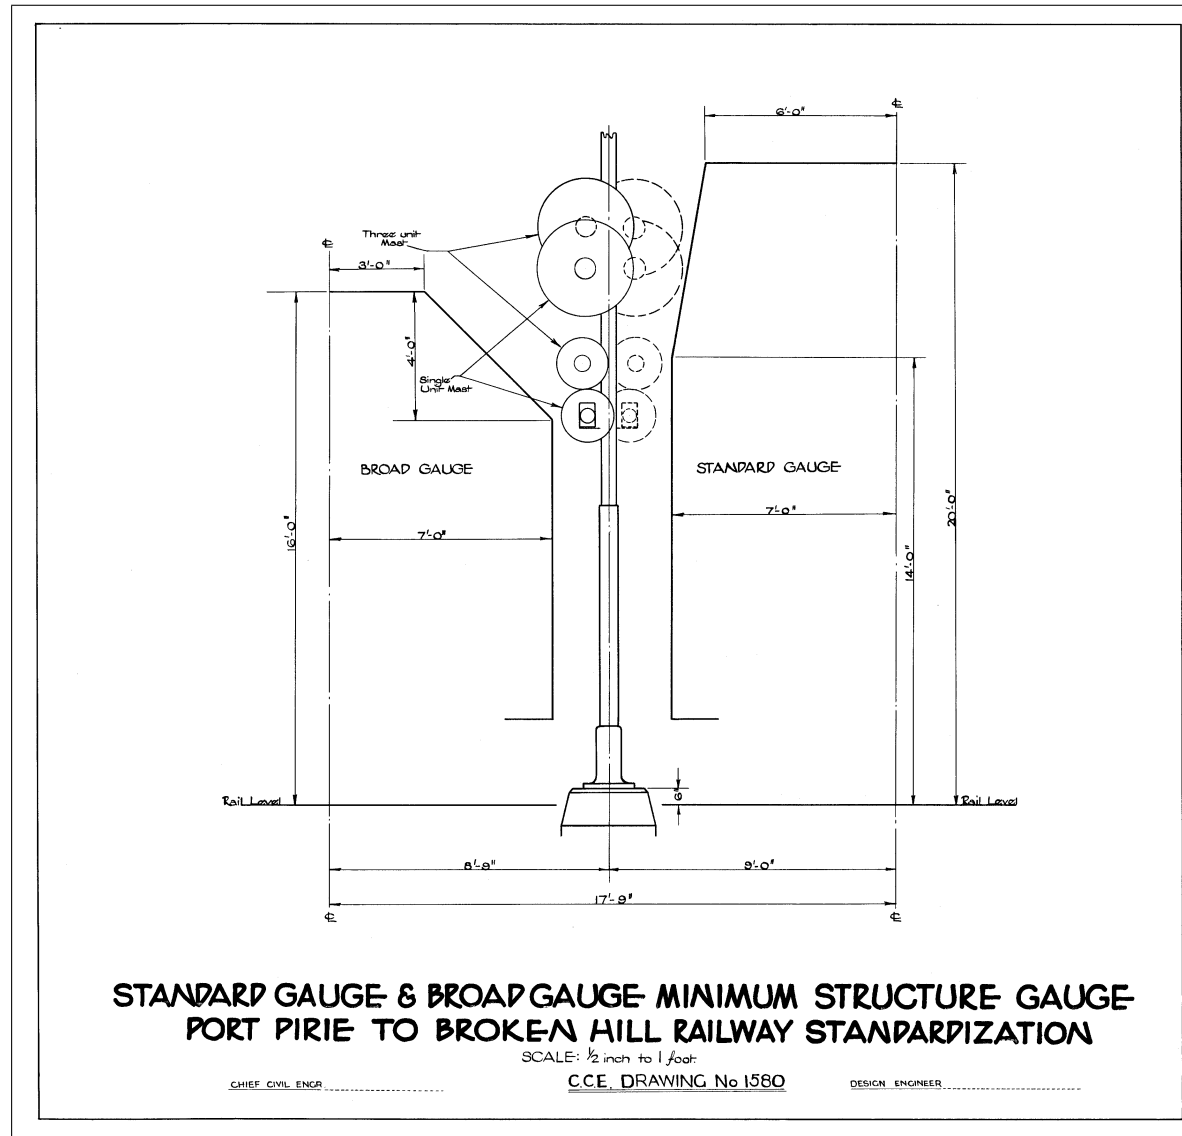


PlanId: CCE1580


PlanId: CCE386

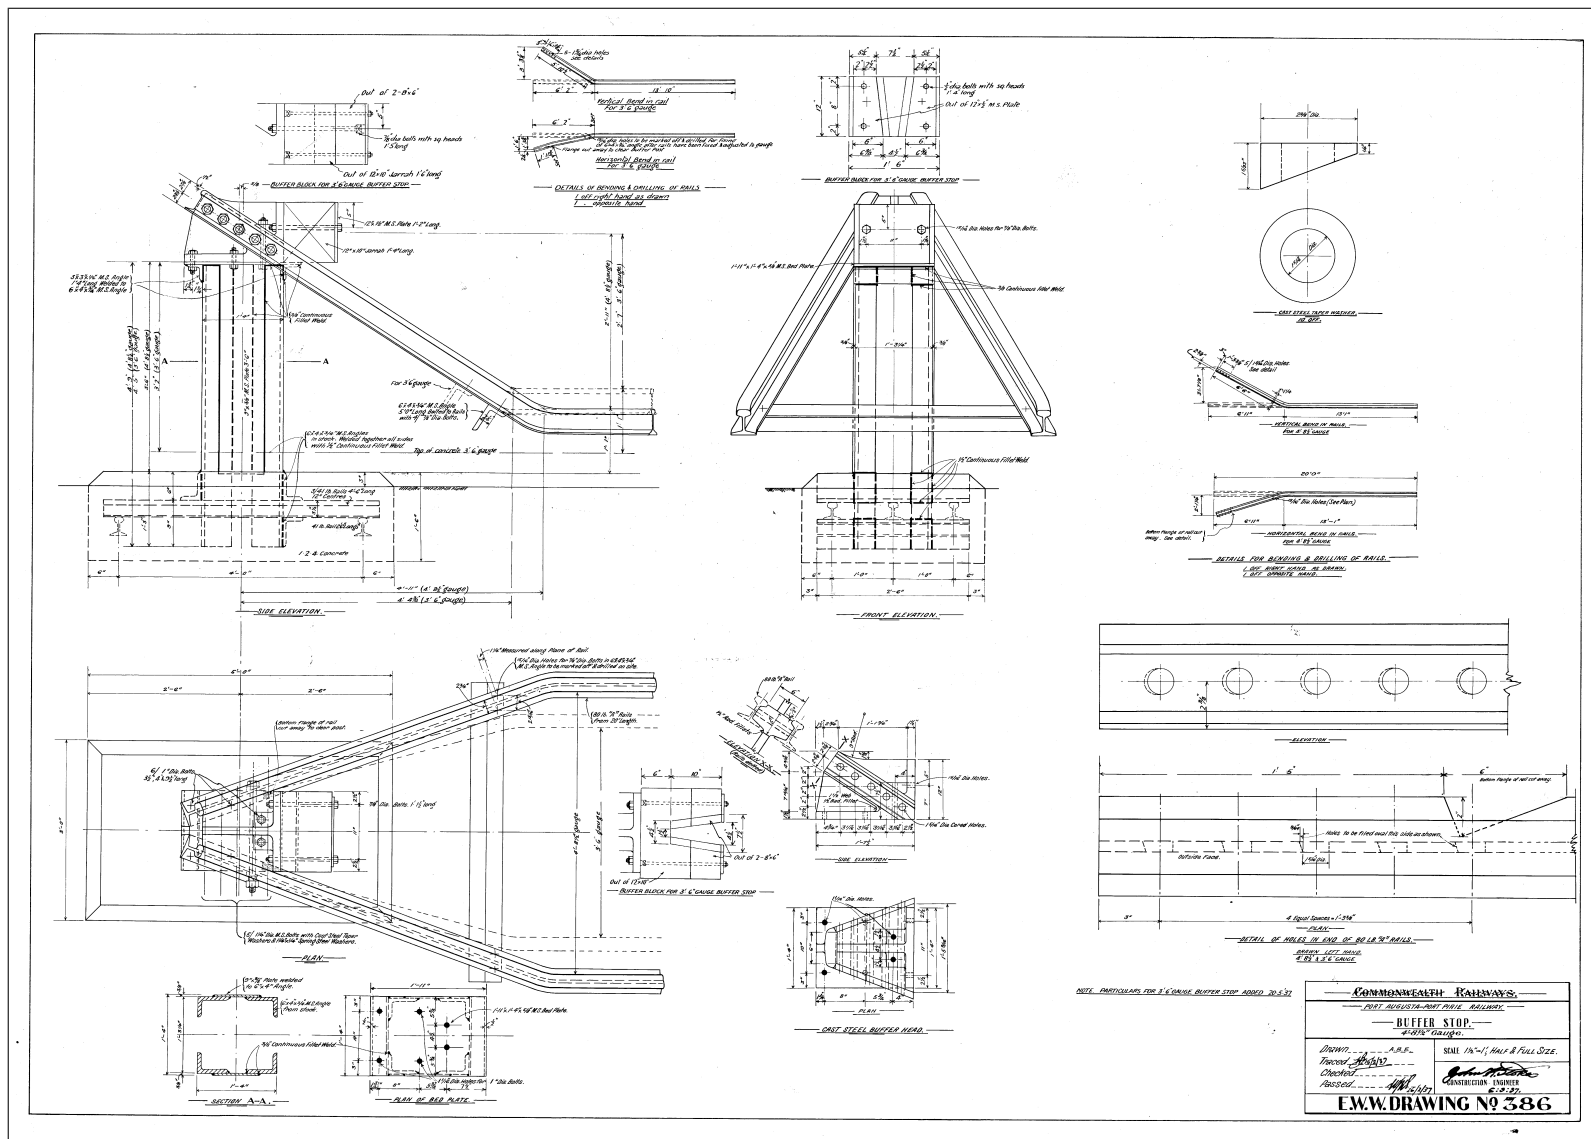


10.11 Yankee Barrow - CCE576

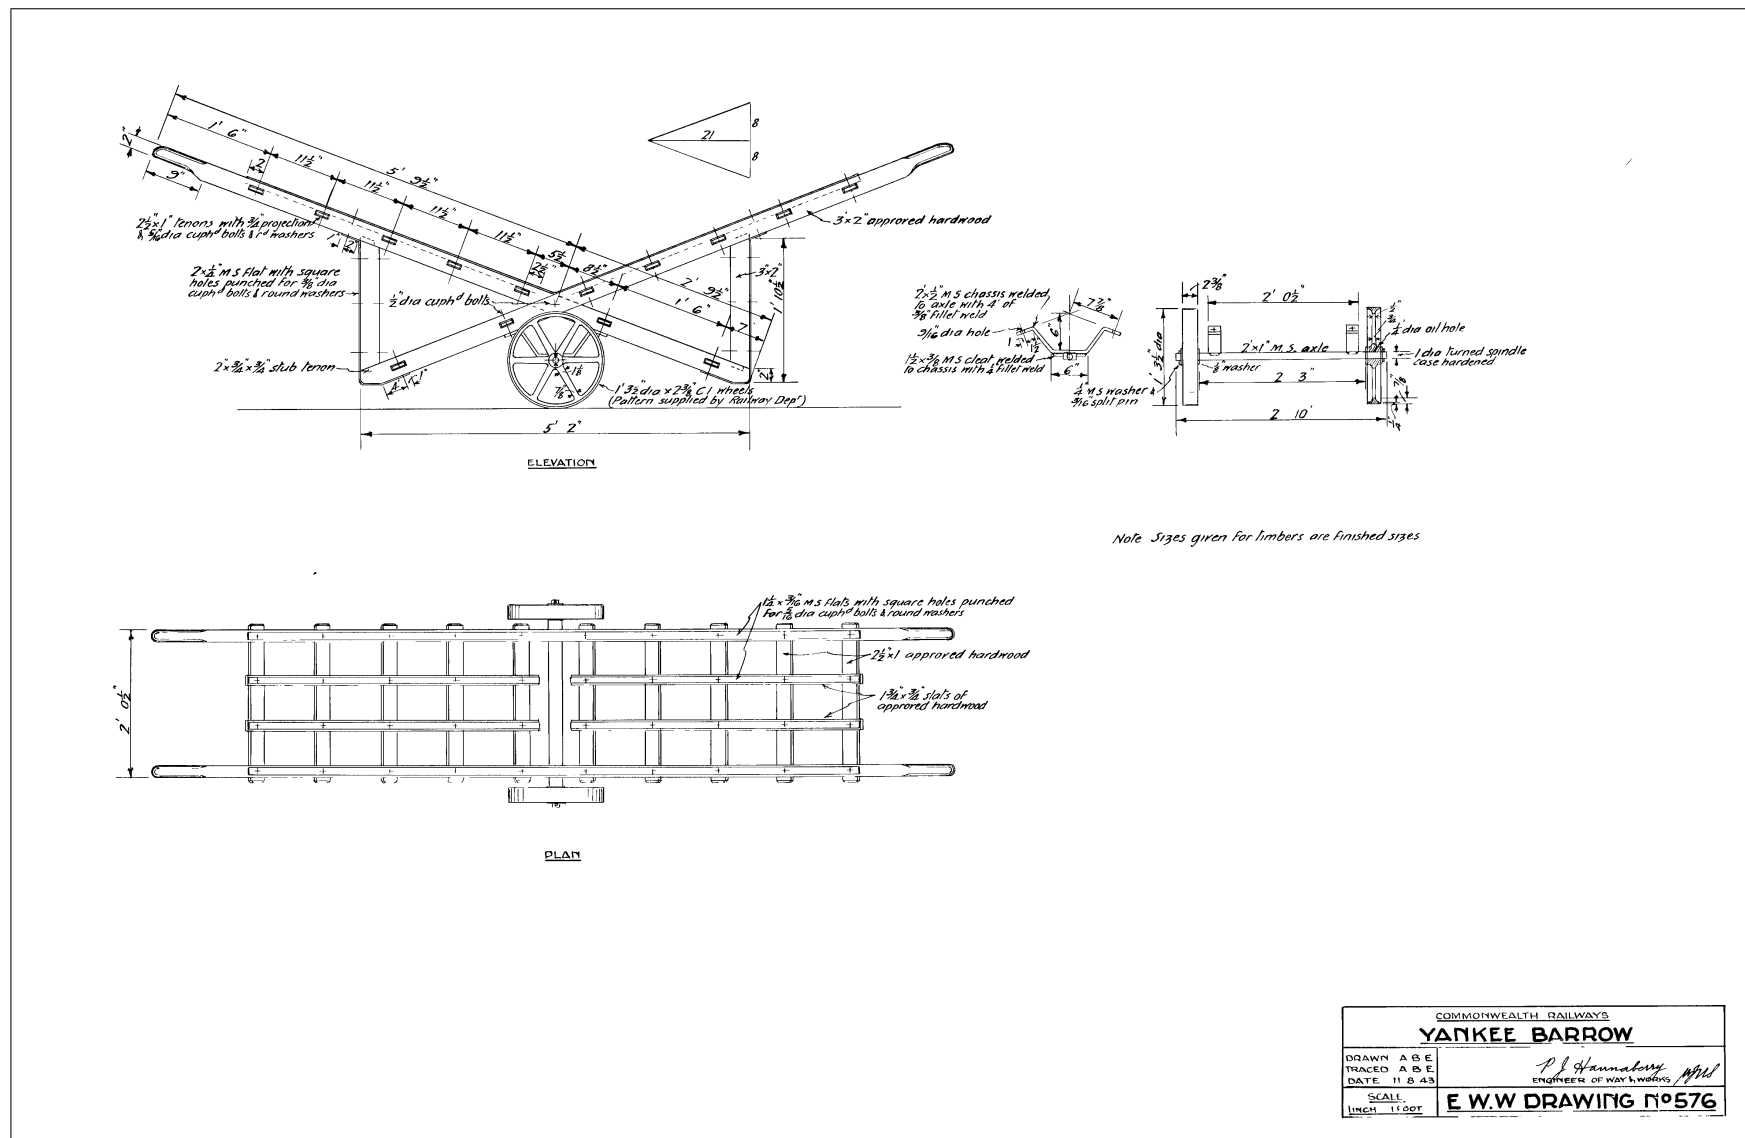

PlanId: CCE576

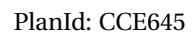

10.13 12000 Gallon Overhead Oil Storage Tanks for Port Pirie - Fittings - CCE898B

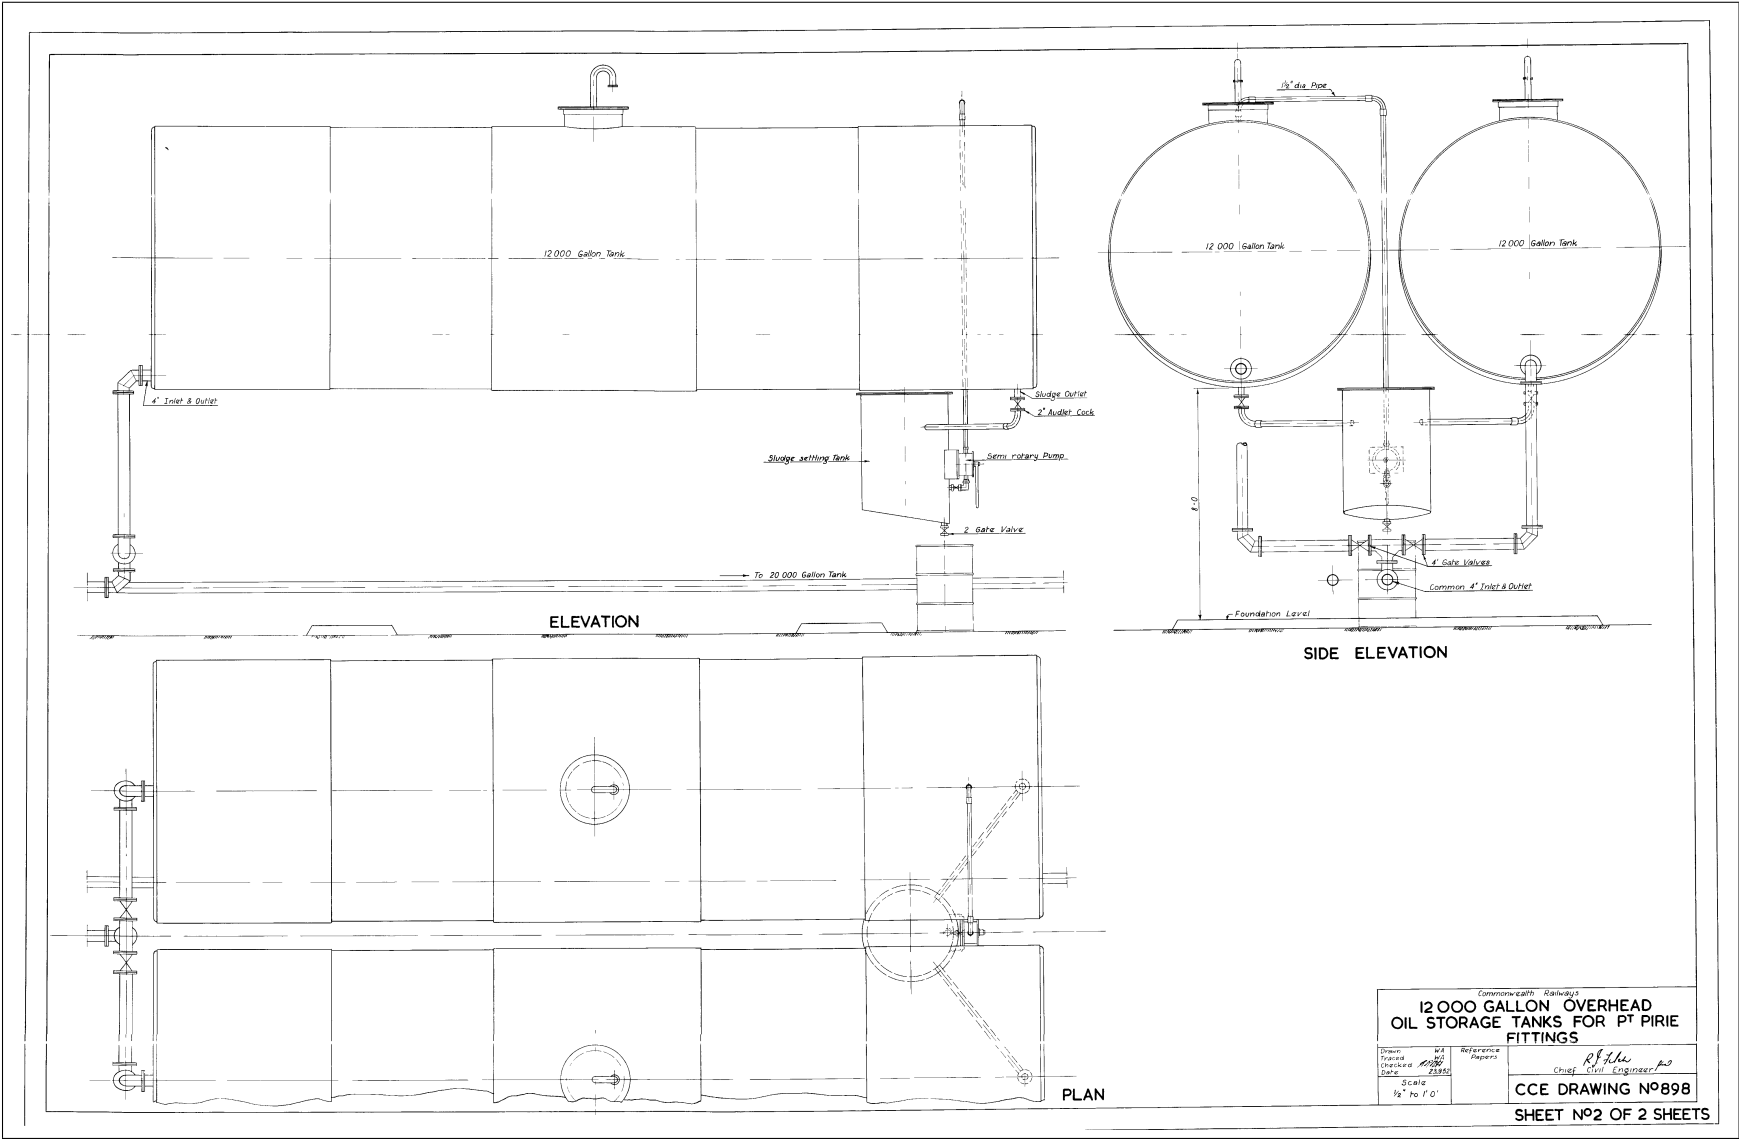

PlanId: CCE898B



NRM-DB06


CHAPTER

11

PROVISION STORE BUILDINGS


11.1	TAR Plan of Bakehouse for Tarcoola and Rawlinna - Converted to Roadmasters Office - CCE0013	113
11.2	TAR Provision Store and Residence at Tarcoola - CCE0334	114
11.3	Provision Store - Rawlinna - CCE533A	115

11.1 TAR Plan of Bakehouse for Tarcoola and Rawlinna - Converted to Roadmasters Office - CCE0013

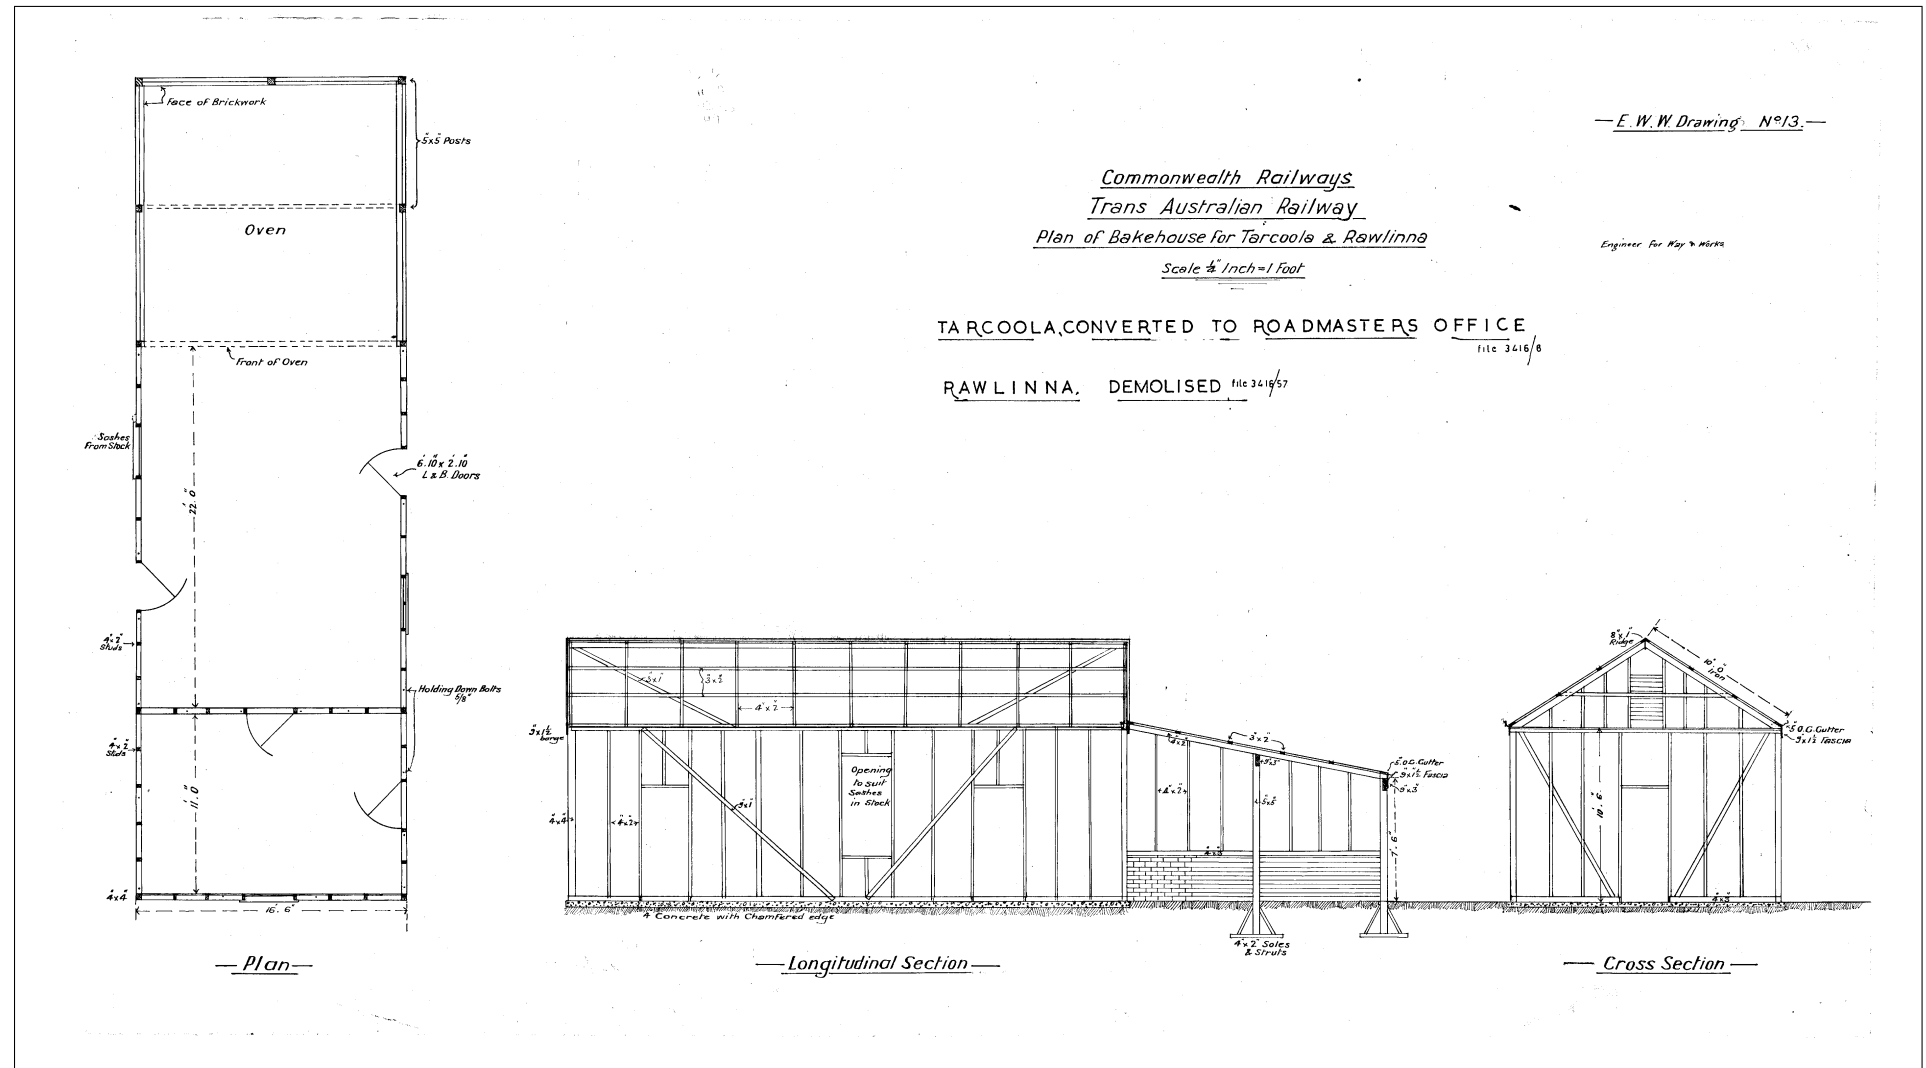


PlanId: CCE0013

11.2 TAR Provision Store and Residence at Tarcoola - CCE0334

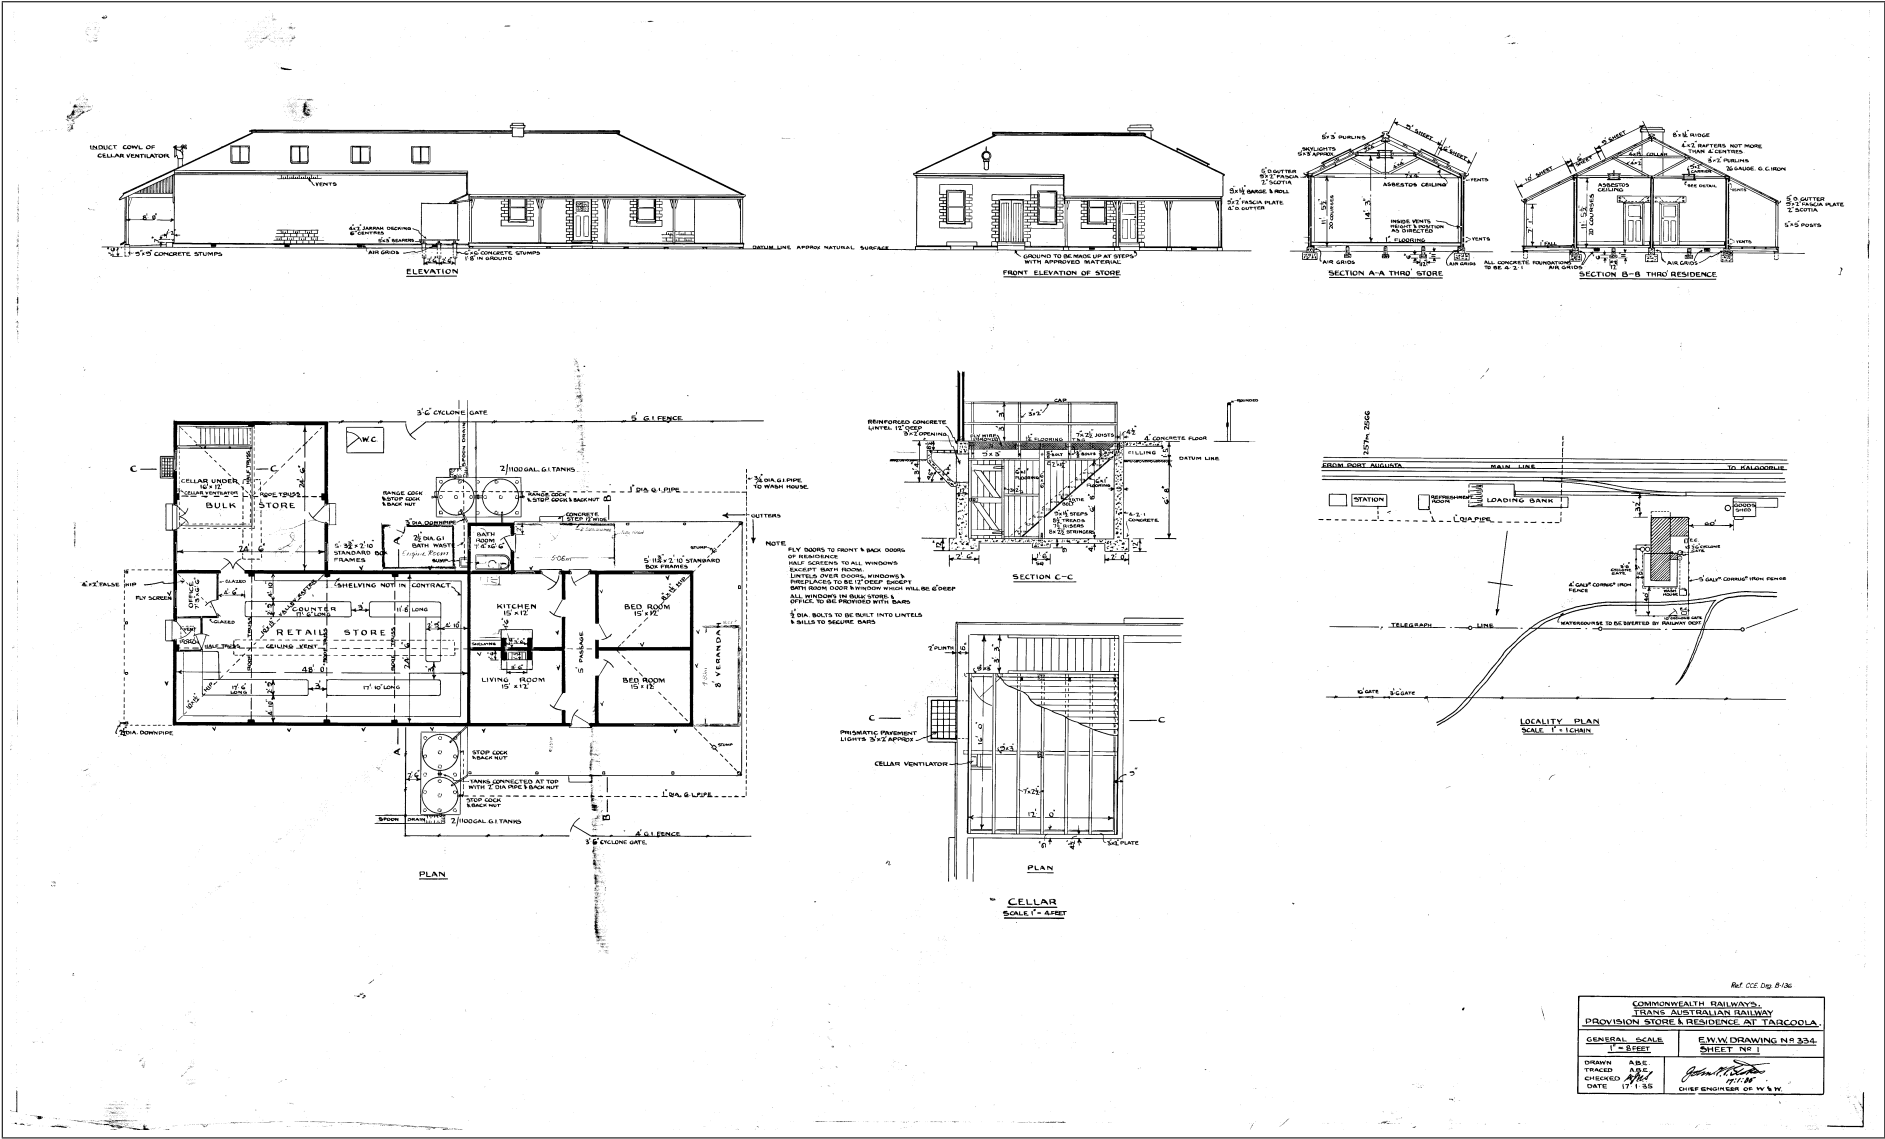

PlanId: CCE0334

11.3 Provision Store - Rawlinna - CCE533A

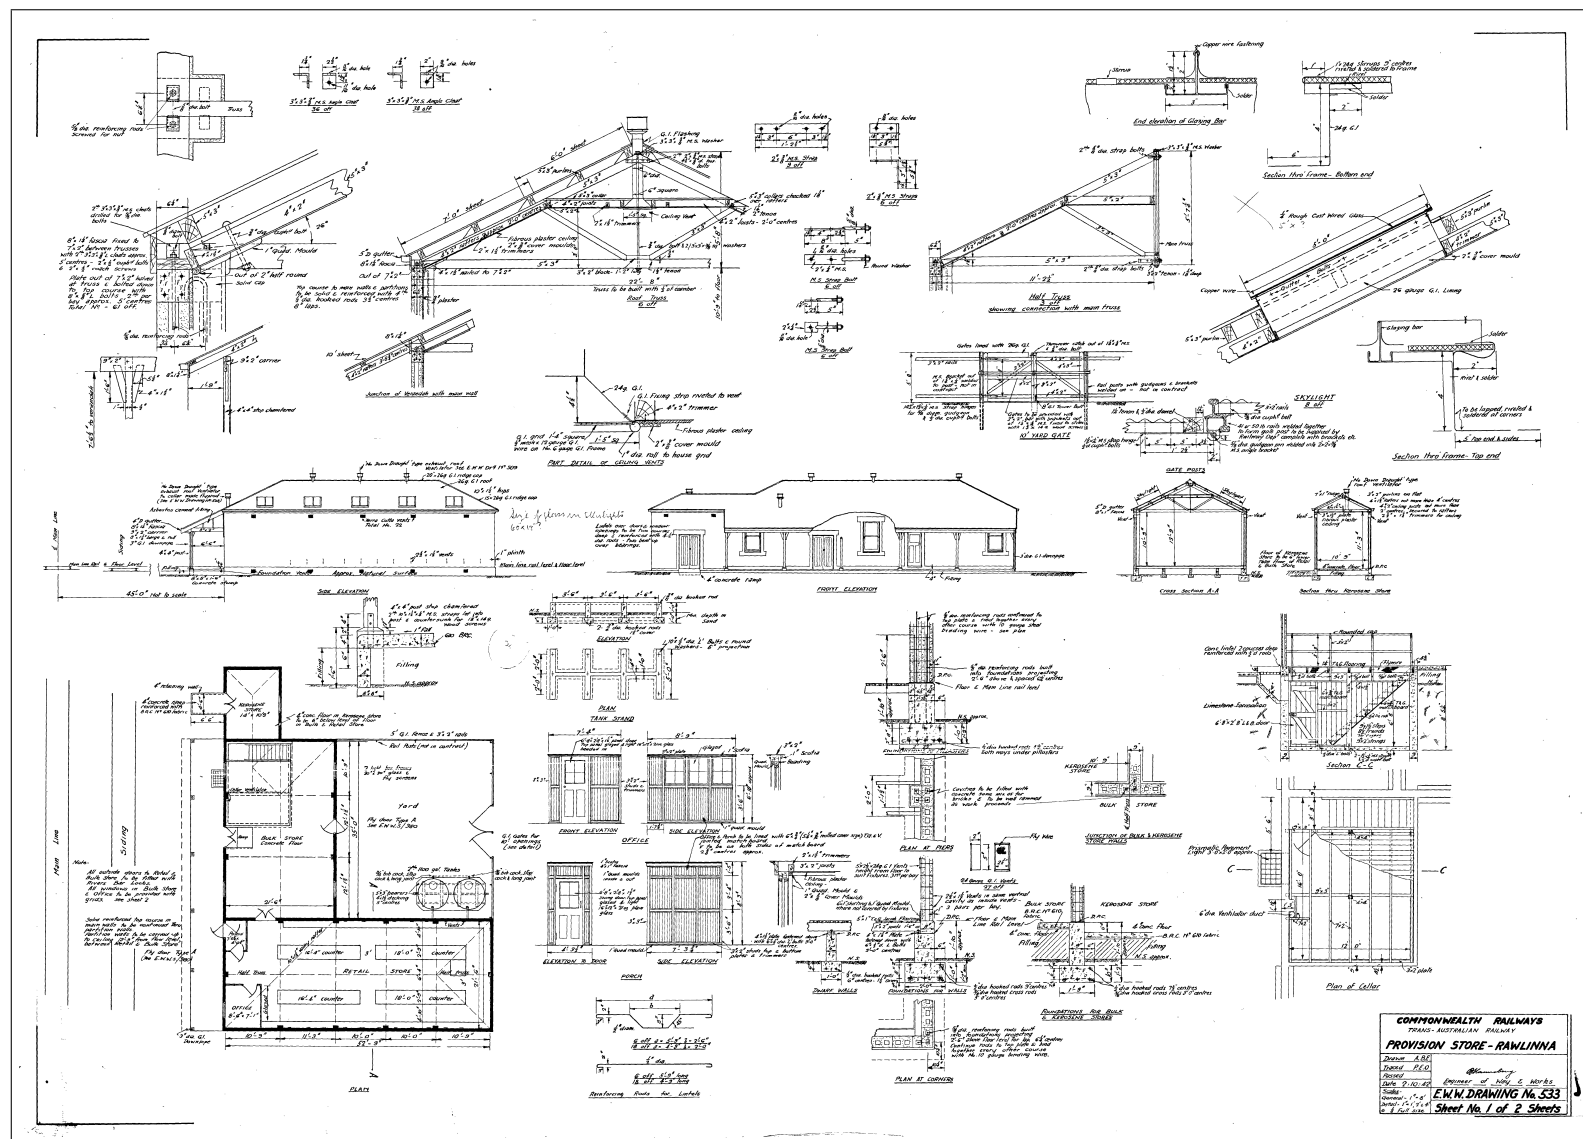

PlanId: CCE533A



NRM-DB06


CHAPTER

12


PUMP HOUSES

12.1	Details Standard 24 feet x 12 feet Pumphouse - CCE0605	119
12.2	Pump House - Depot Creek - CCE426	120
12.3	Water Softening Plant - Wirraminna - Engine and Pump House - CCE487	121
12.4	CAR Water Treatment Plant - Quorn - Pump House - CCE506	122
12.5	Proposed Pump House for Pomona Pumps - CCE524	123
12.6	CAR Details of 24 feet x 12 feet Pumphouse for Installation at Copley and Farina - CCE618	124
12.7	Pump House for Pomona Pumps in Timber and Iron - CCE644	125
12.8	Pump House for Diesel-Electric Locomotive Fuelling Installation - Cook - CCE865A	126
12.9	Pump House for D.E Locomotive Fuelling Installation - Pirie - Augusta - Parkeston - Marree - Oodnadatta - Alice - CCE865B	127


12.1 Details Standard 24 feet x 12 feet Pumphouse - CCE0605

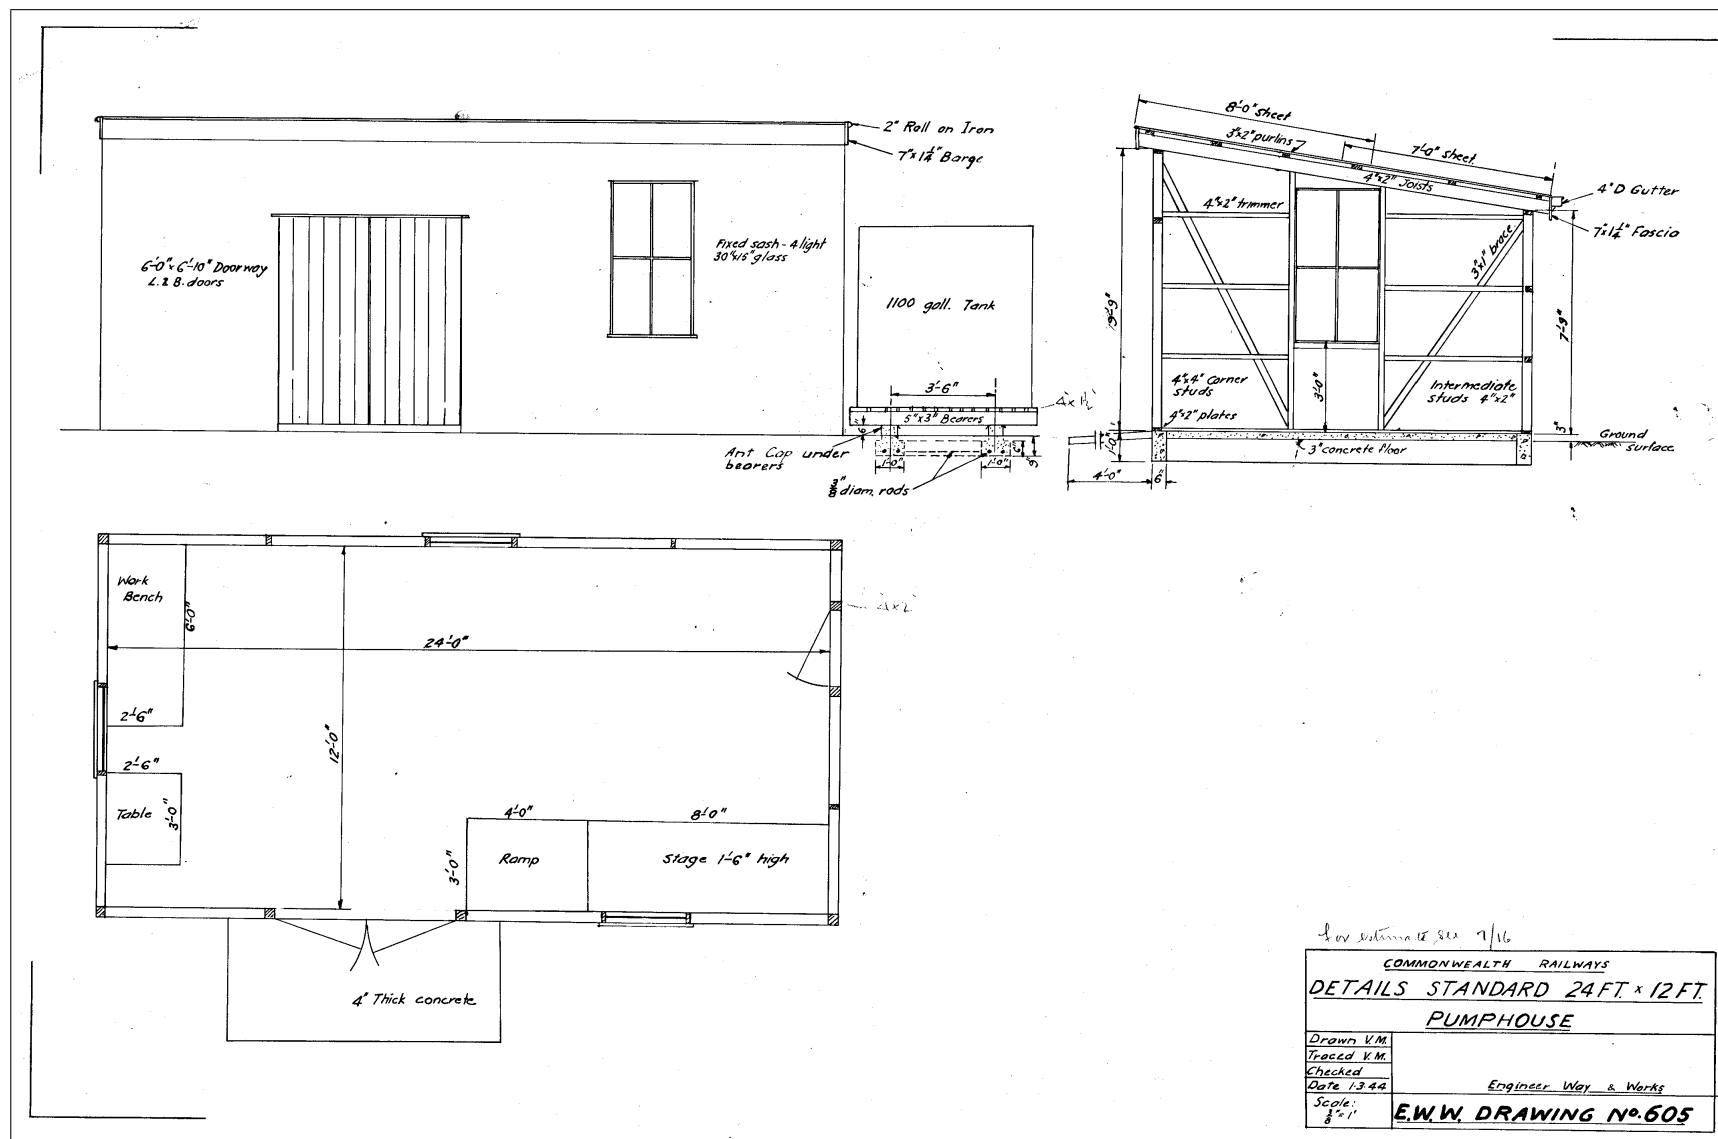

PlanId: CCE0605

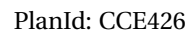


12.3 Water Softening Plant - Wirraminna - Engine and Pump House - CCE487

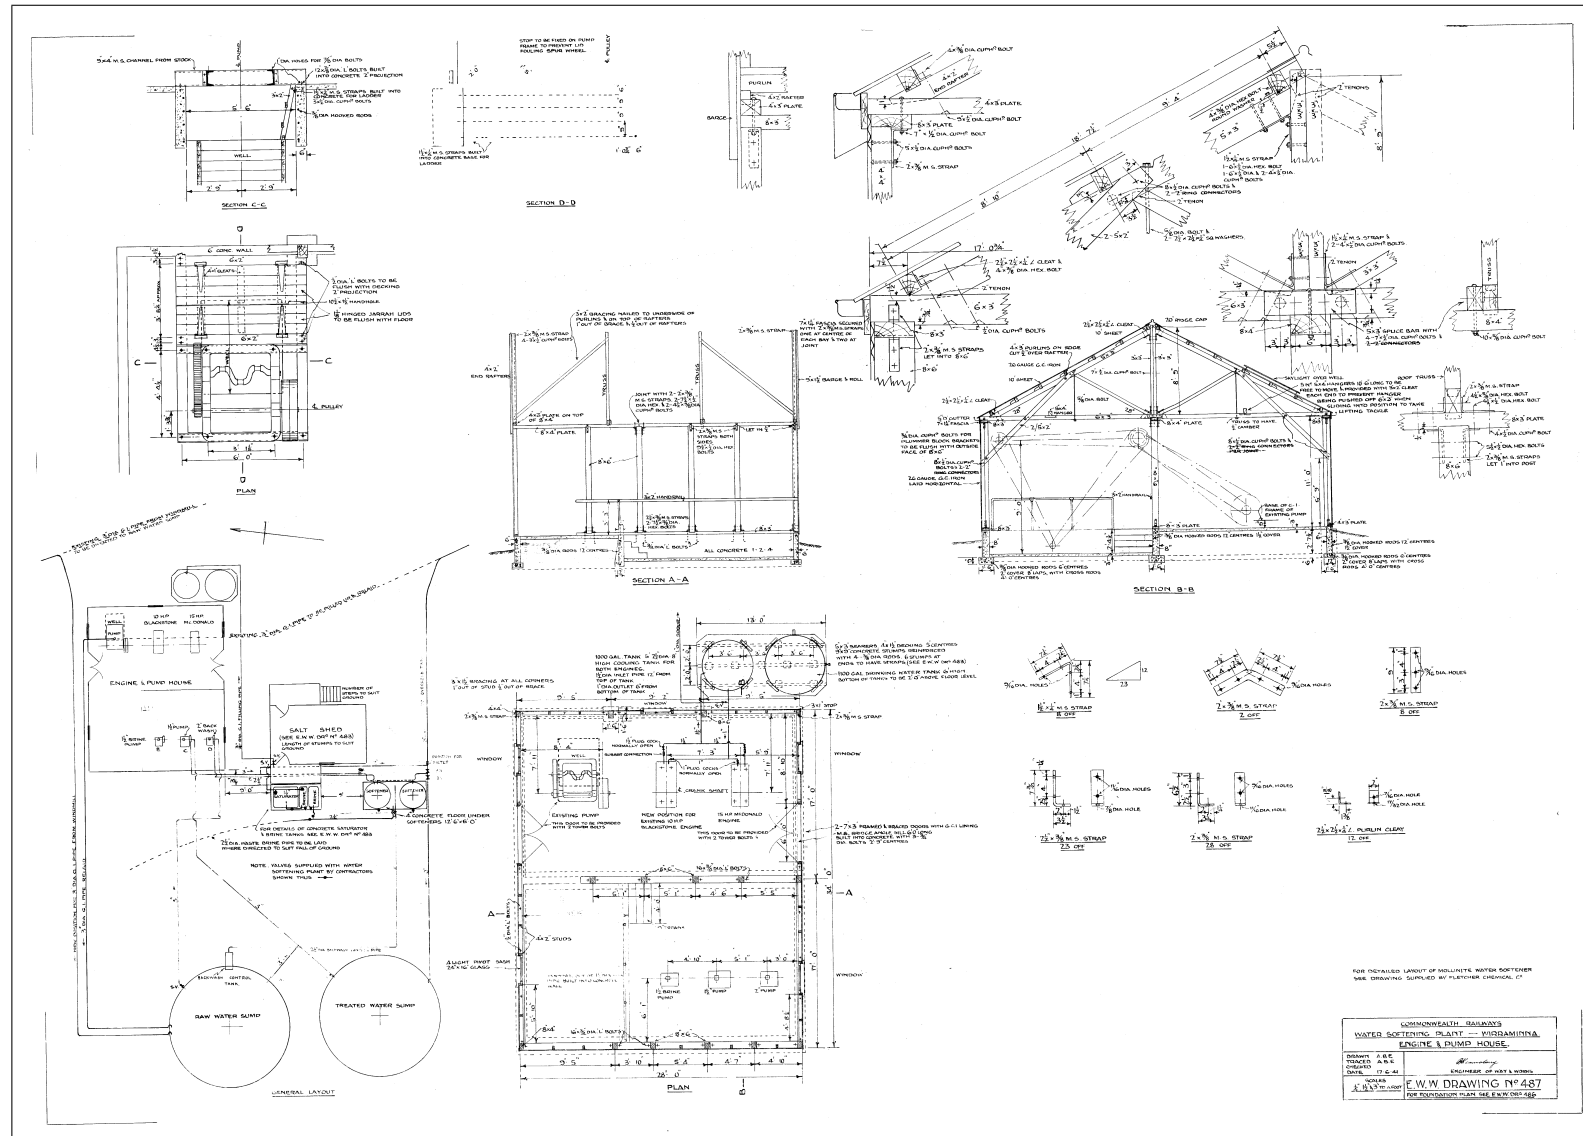


PlanId: CCE487

12.4 CAR Water Treatment Plant - Quorn - Pump House - CCE506

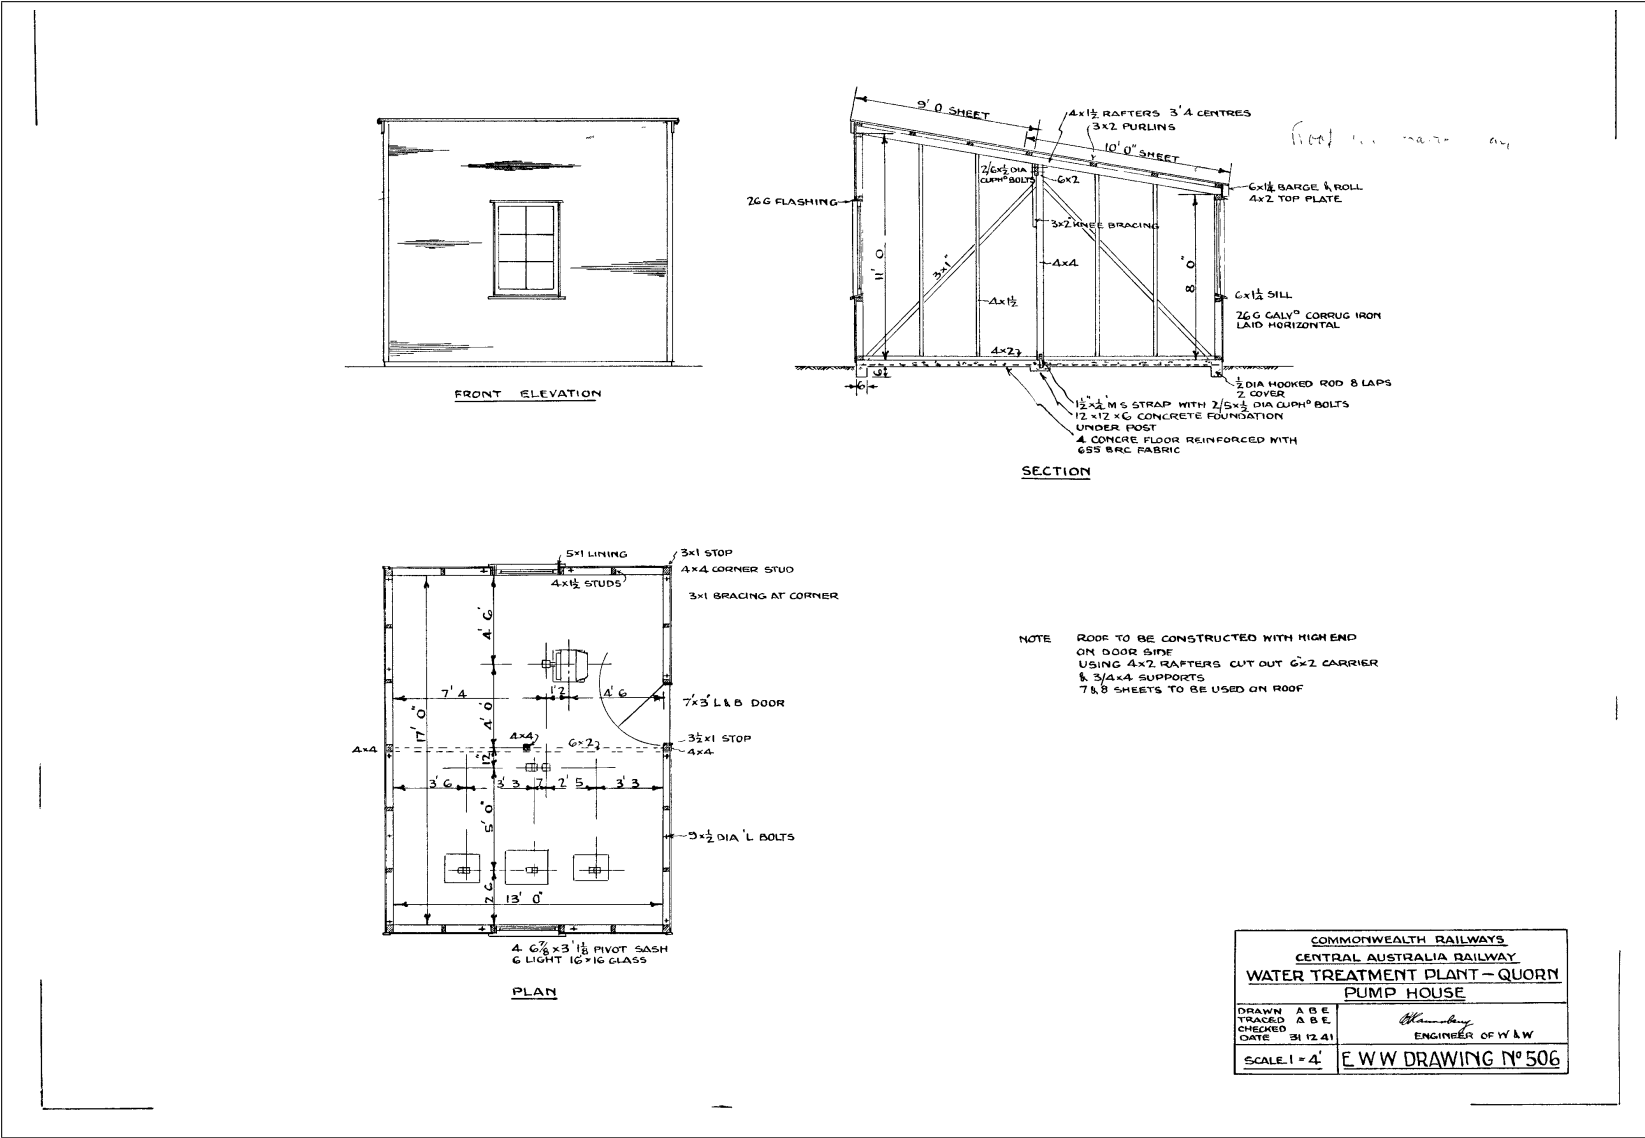


PlanId: CCE506


12.5 Proposed Pump House for Pomona Pumps - CCE524

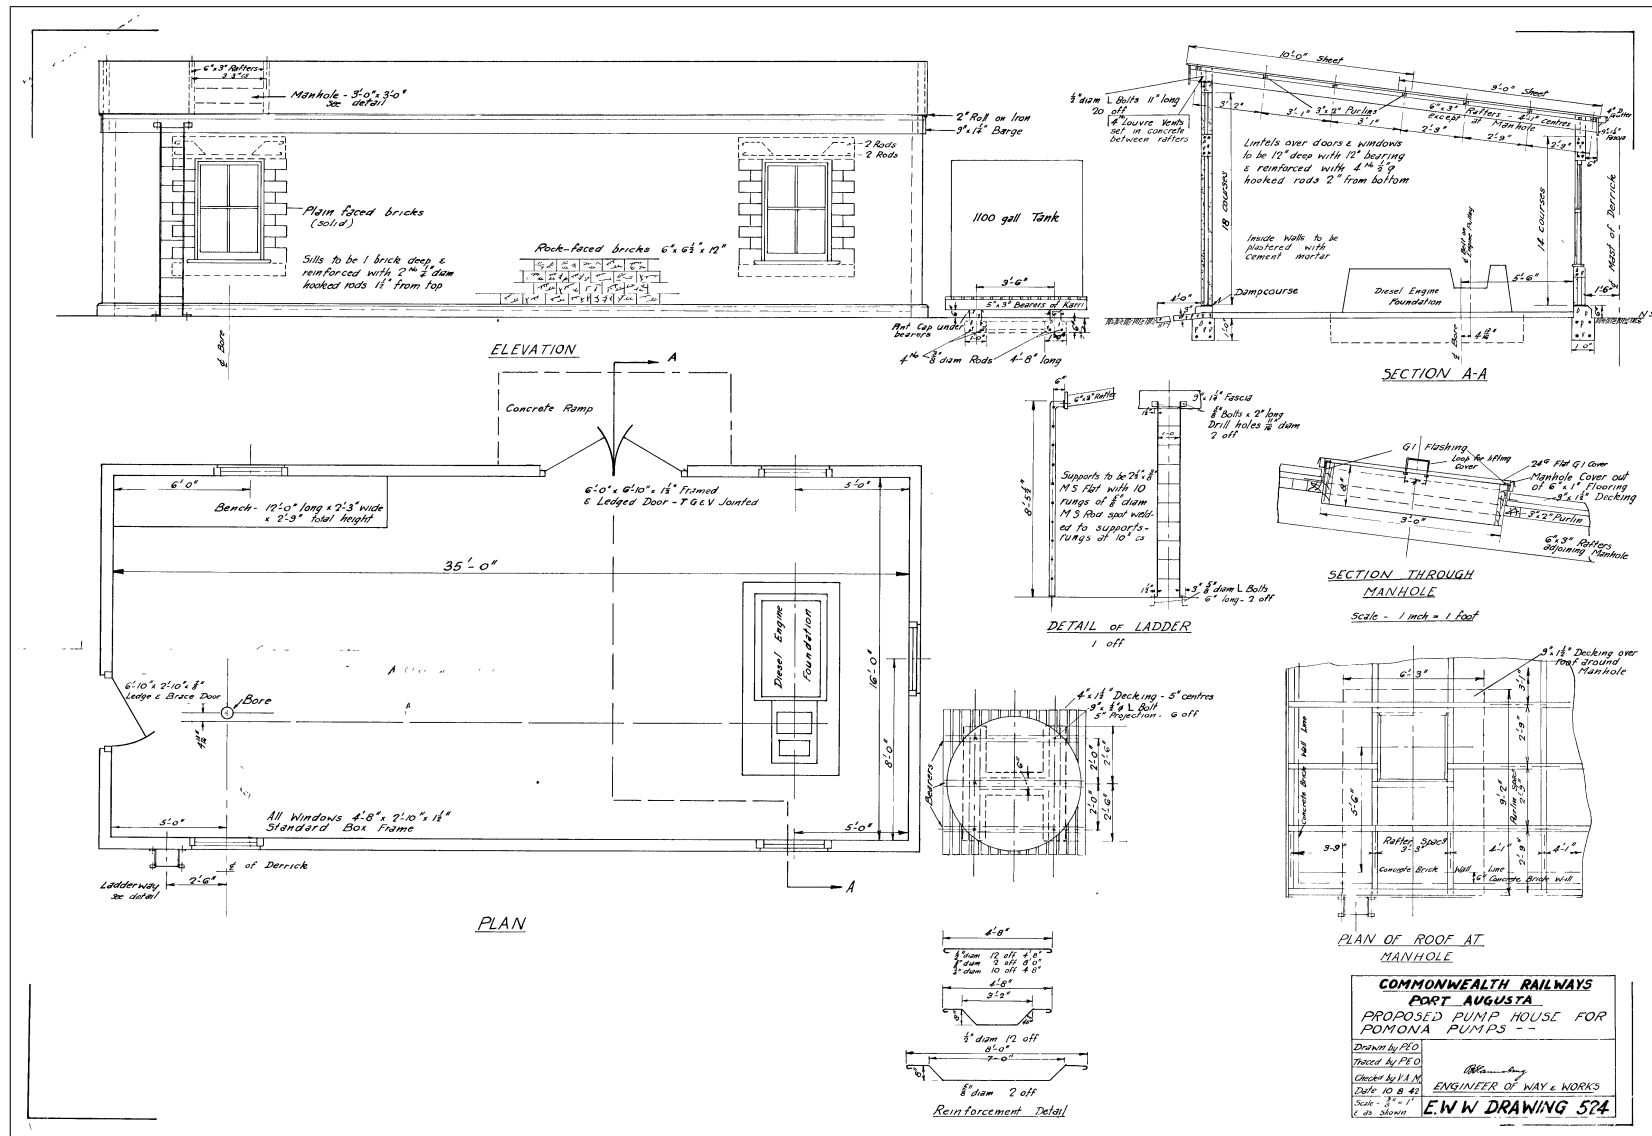

PlanId: CCE524

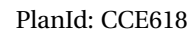


12.8 Pump House for Diesel-Electric Locomotive Fuelling Installation - Cook - CCE865A

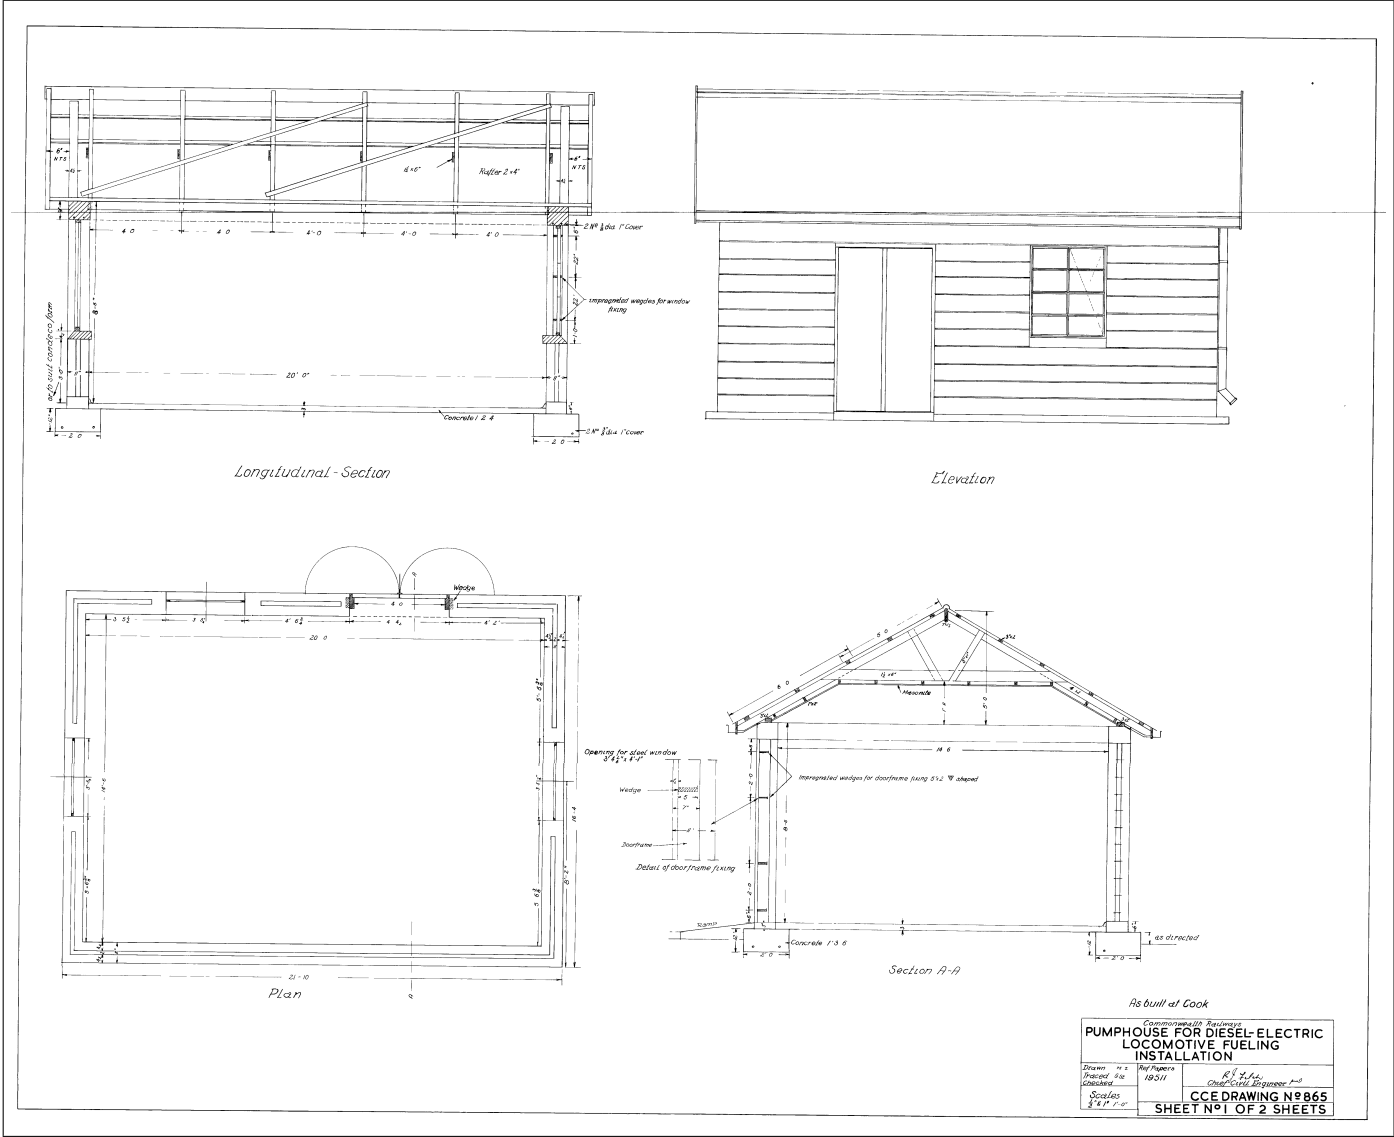

PlanId: CCE865A

12.9 Pump House for D.E Locomotive Fuelling Installation - Pirie - Augusta - Parkeston - Marree - Oodnadatta - Alice - CCE865B

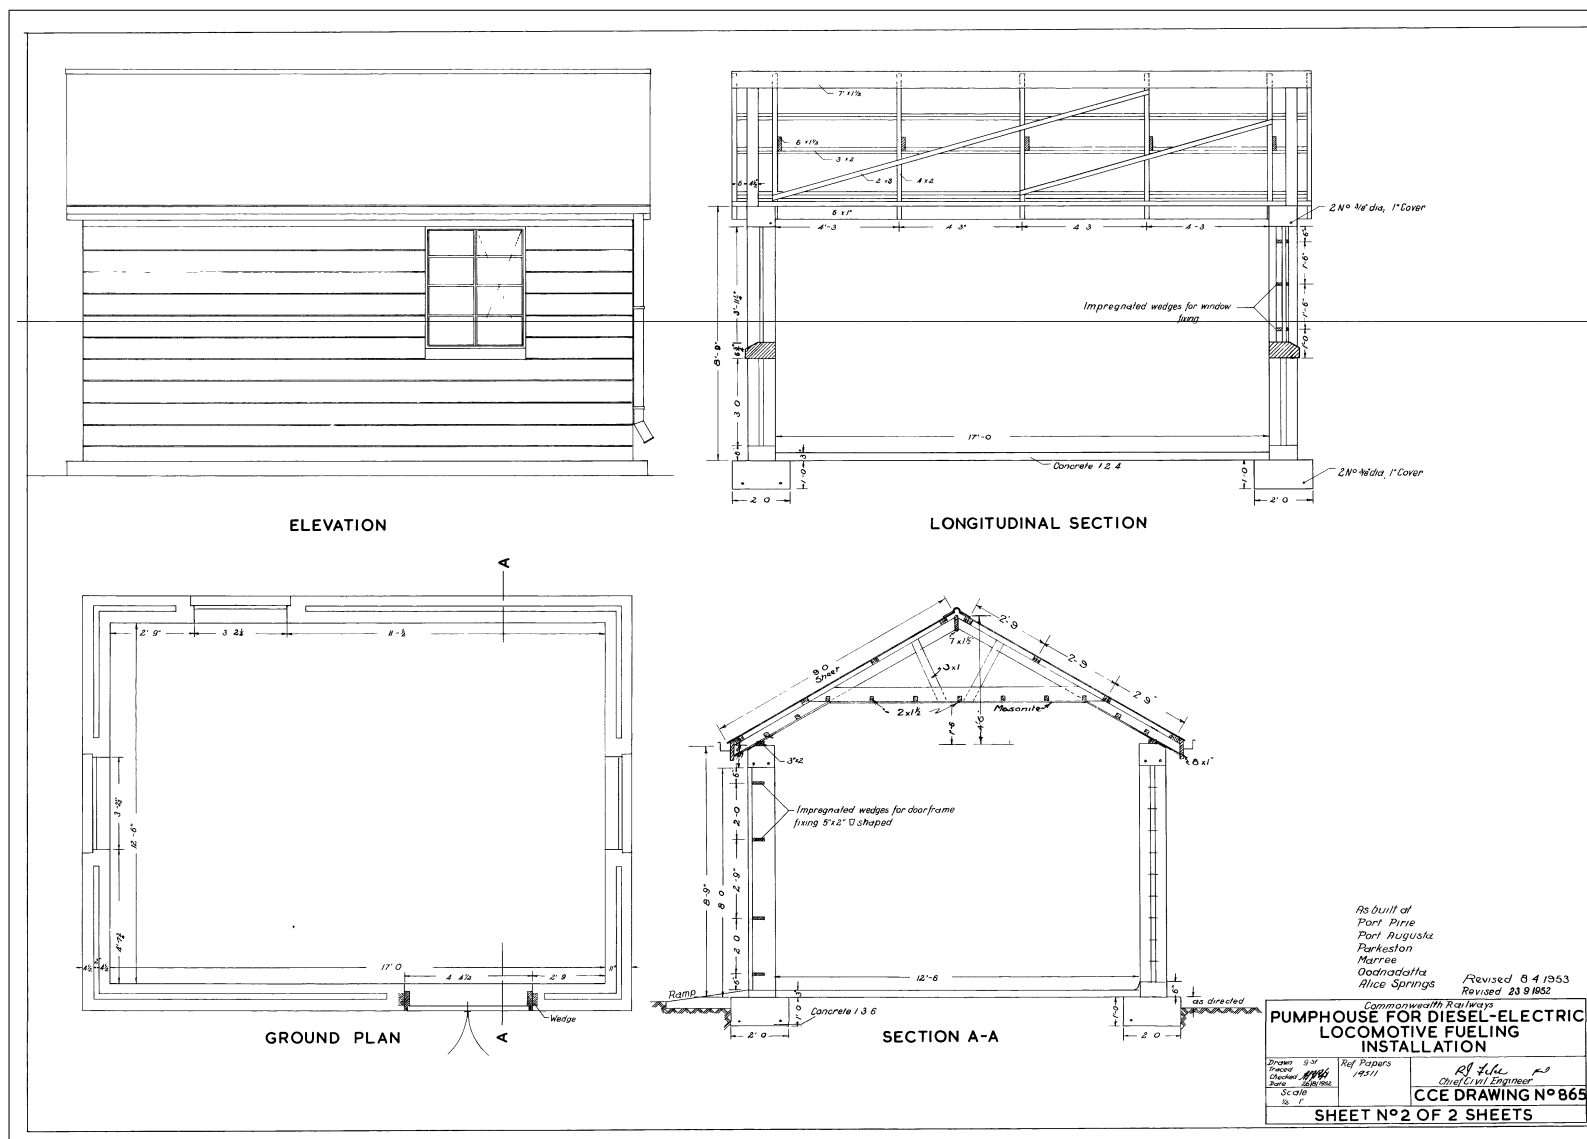

PlanId: CCE865B



NRM-DB06


CHAPTER

13

ROLLING STOCK FOR MATISA GANGS


- 13.1 Proposed 35 feet Dining Van for Matisa Gangs - CCE1721 131
- 13.2 Proposed 45 feet Sleeping Van for Matisa Gang - CCE1722 132

13.1 Proposed 35 feet Dining Van for Matisa Gangs - CCE1721

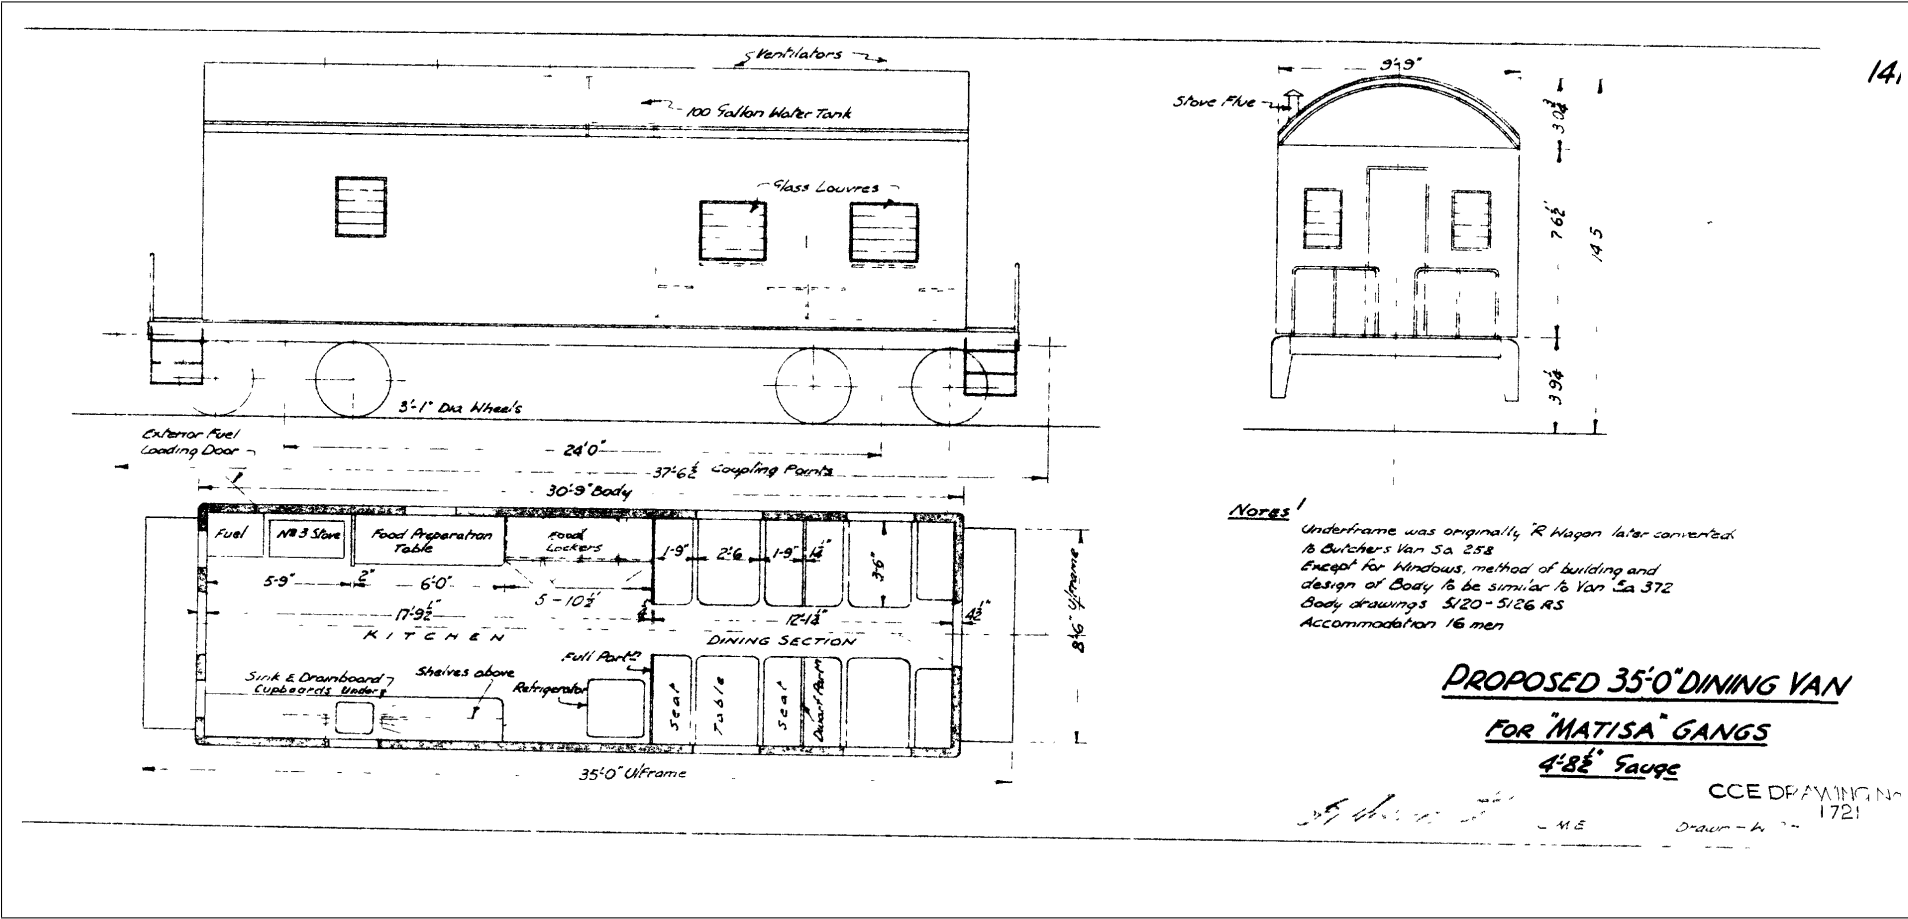

PlanId: CCE1721

13.2 Proposed 45 feet Sleeping Van for Matisa Gang - CCE1722

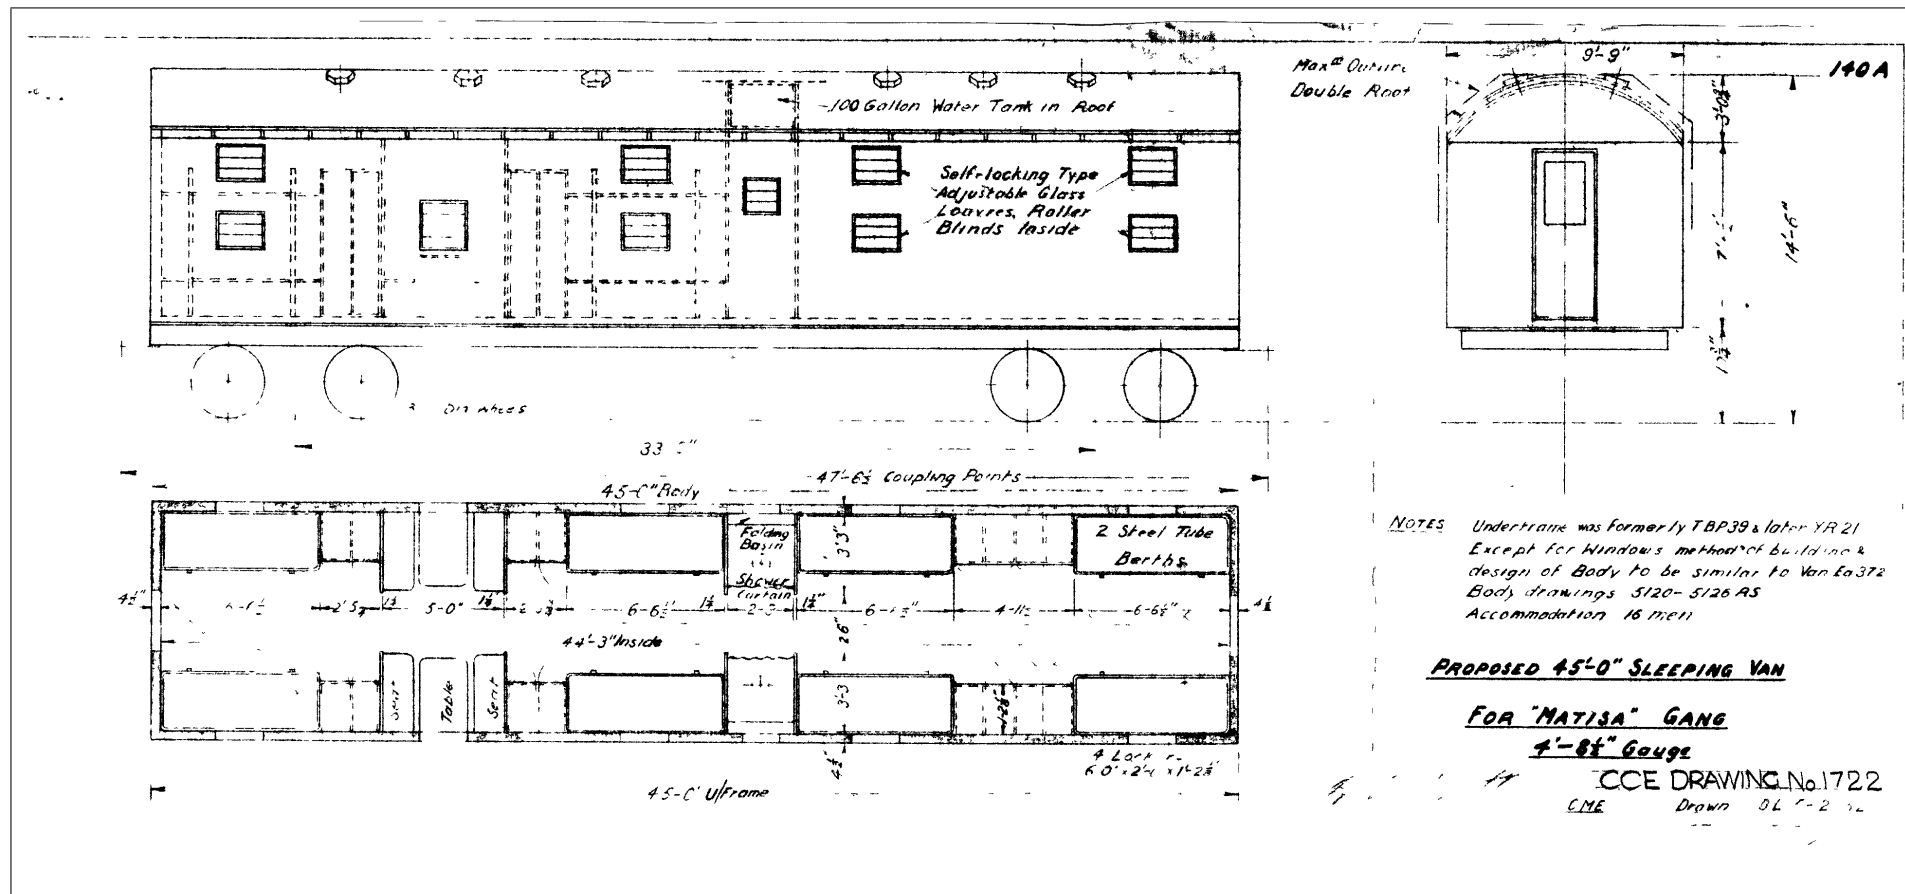

PlanId: CCE1722



NRM-DB06


CHAPTER


14

SIGNAL CABINS

14.1 Signal Cabin - Stirling - CCE0410A	135
14.2 Stirling North Signal Box - CCE1520	136

14.1 Signal Cabin - Stirling - CCE0410A

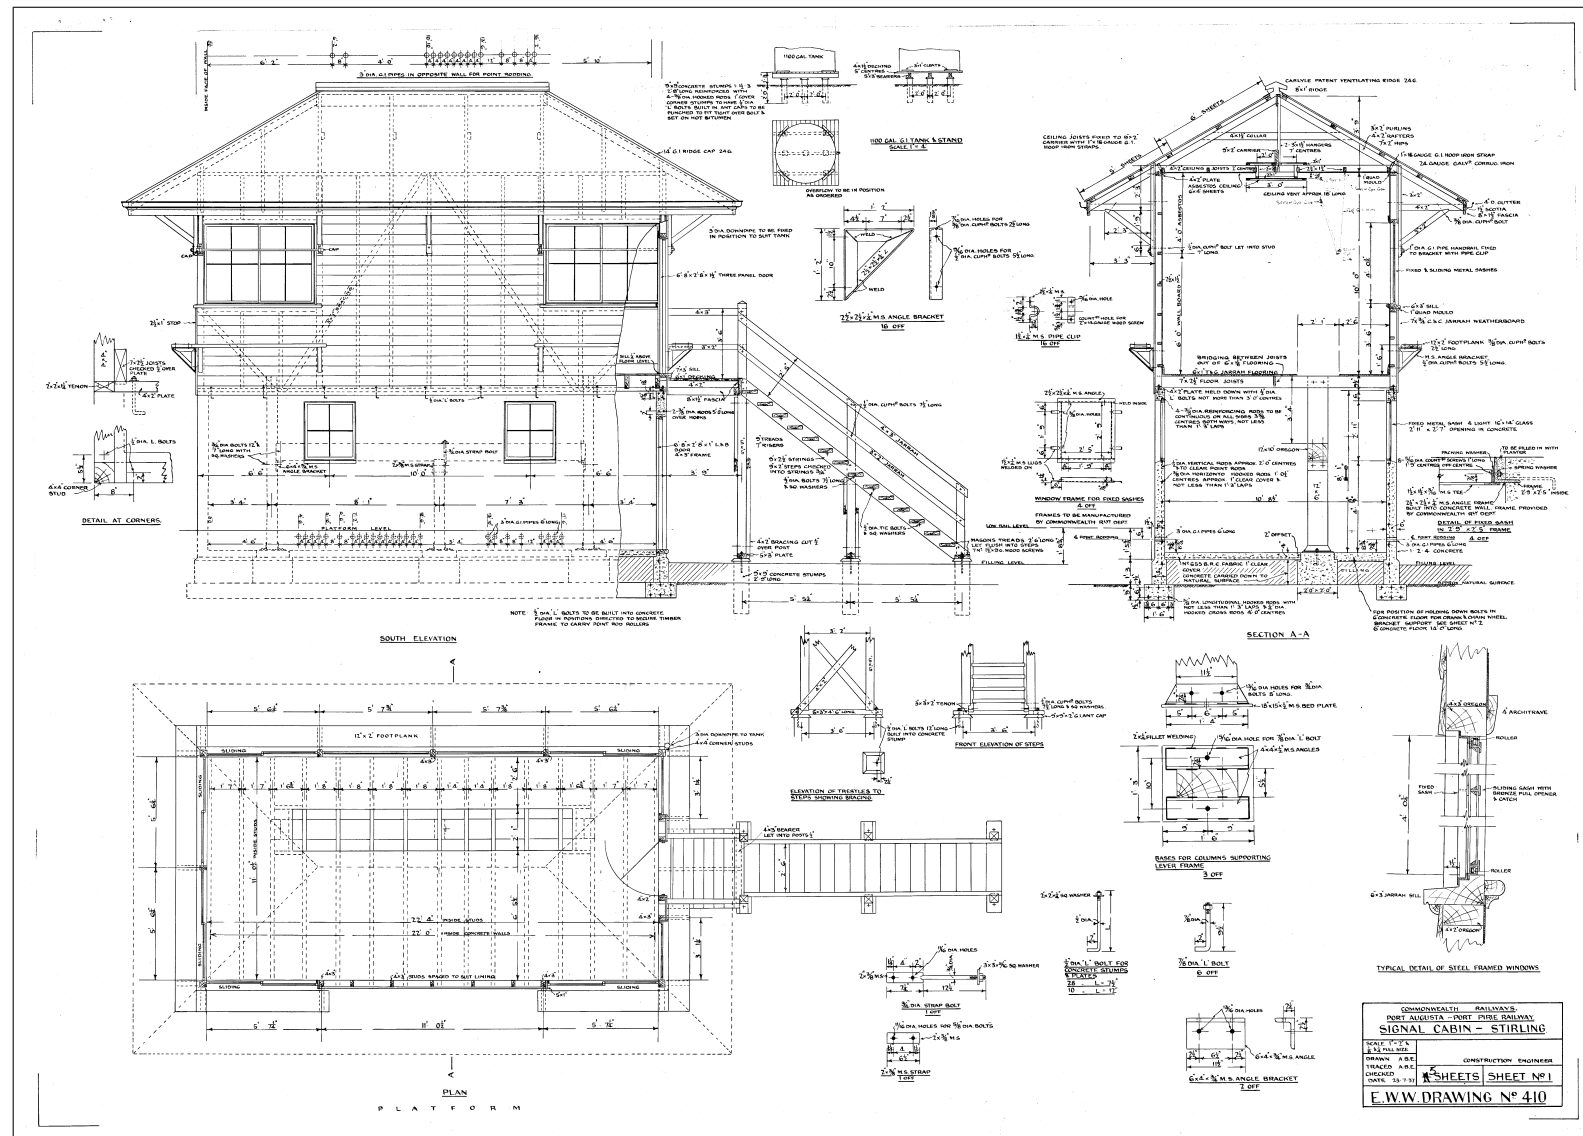

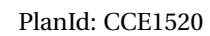



NRM-DB06


CHAPTER

15

STATION BUILDINGS


15.1	CAR new Station Building at Parachilna - CCE0321	139
15.2	12 feet x 12 feet Shelter Shed - CCE0379	140
15.3	Station Building 25 feet x 12 feet - CCE0380	141
15.4	12 feet x 9 feet Single Camp - CCE0632	142
15.5	CAR Station Building - Telford - CCE0689	143
15.6	TAR Station Building - Pimba - CCE0741	144
15.7	CAR Station Building - Copley - CCE0743	145
15.8	TAR Station Building - Zanthus - CCE0768	146
15.9	TAR Station Building - Cook - CCE0769	147
15.10	Station Building - Marree - CCE0992	148
15.11	Station Building Leigh Creek North (Telford) - CCE1047	149
15.12	Station Building and Platform - Stirling North - CCE1838A	150
15.13	Station Building Extension - Port Augusta - CCE747C	151
15.14	Station Building Extension - Alice Springs - CCE765	152

15.2 12 feet x 12 feet Shelter Shed - CCE0379

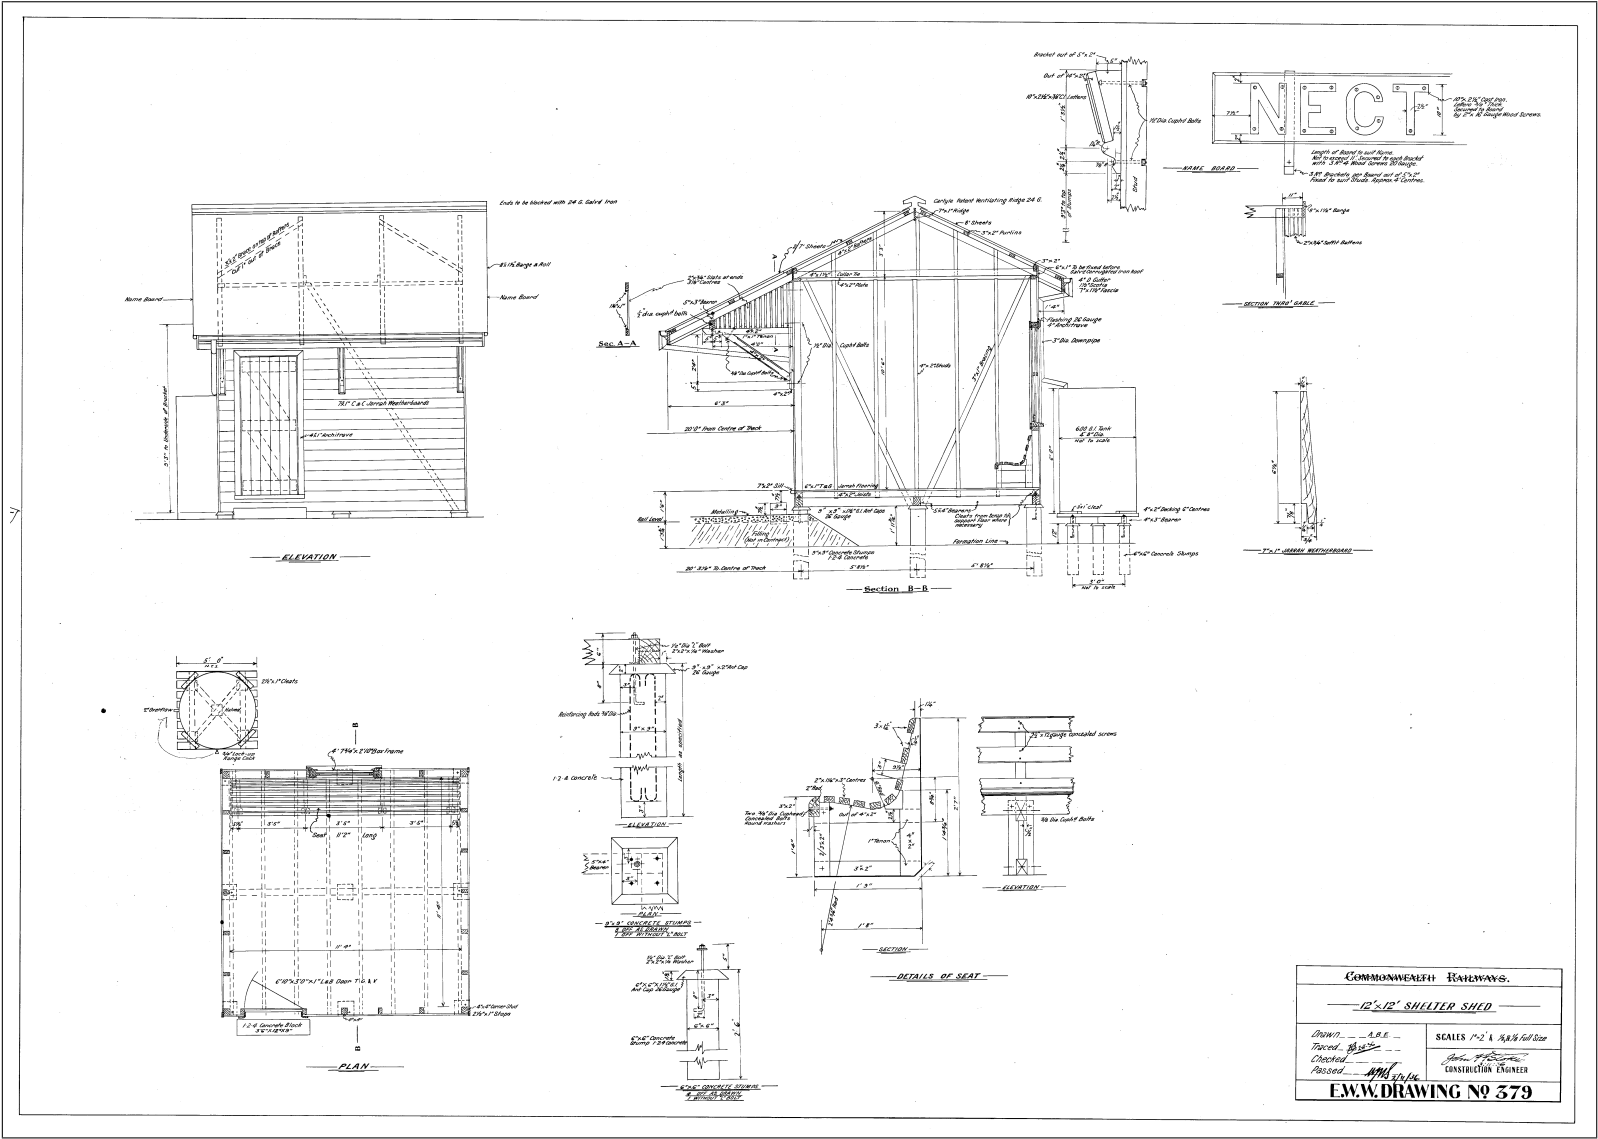


PlanId: CCE0379

15.3 Station Building 25 feet x 12 feet - CCE0380

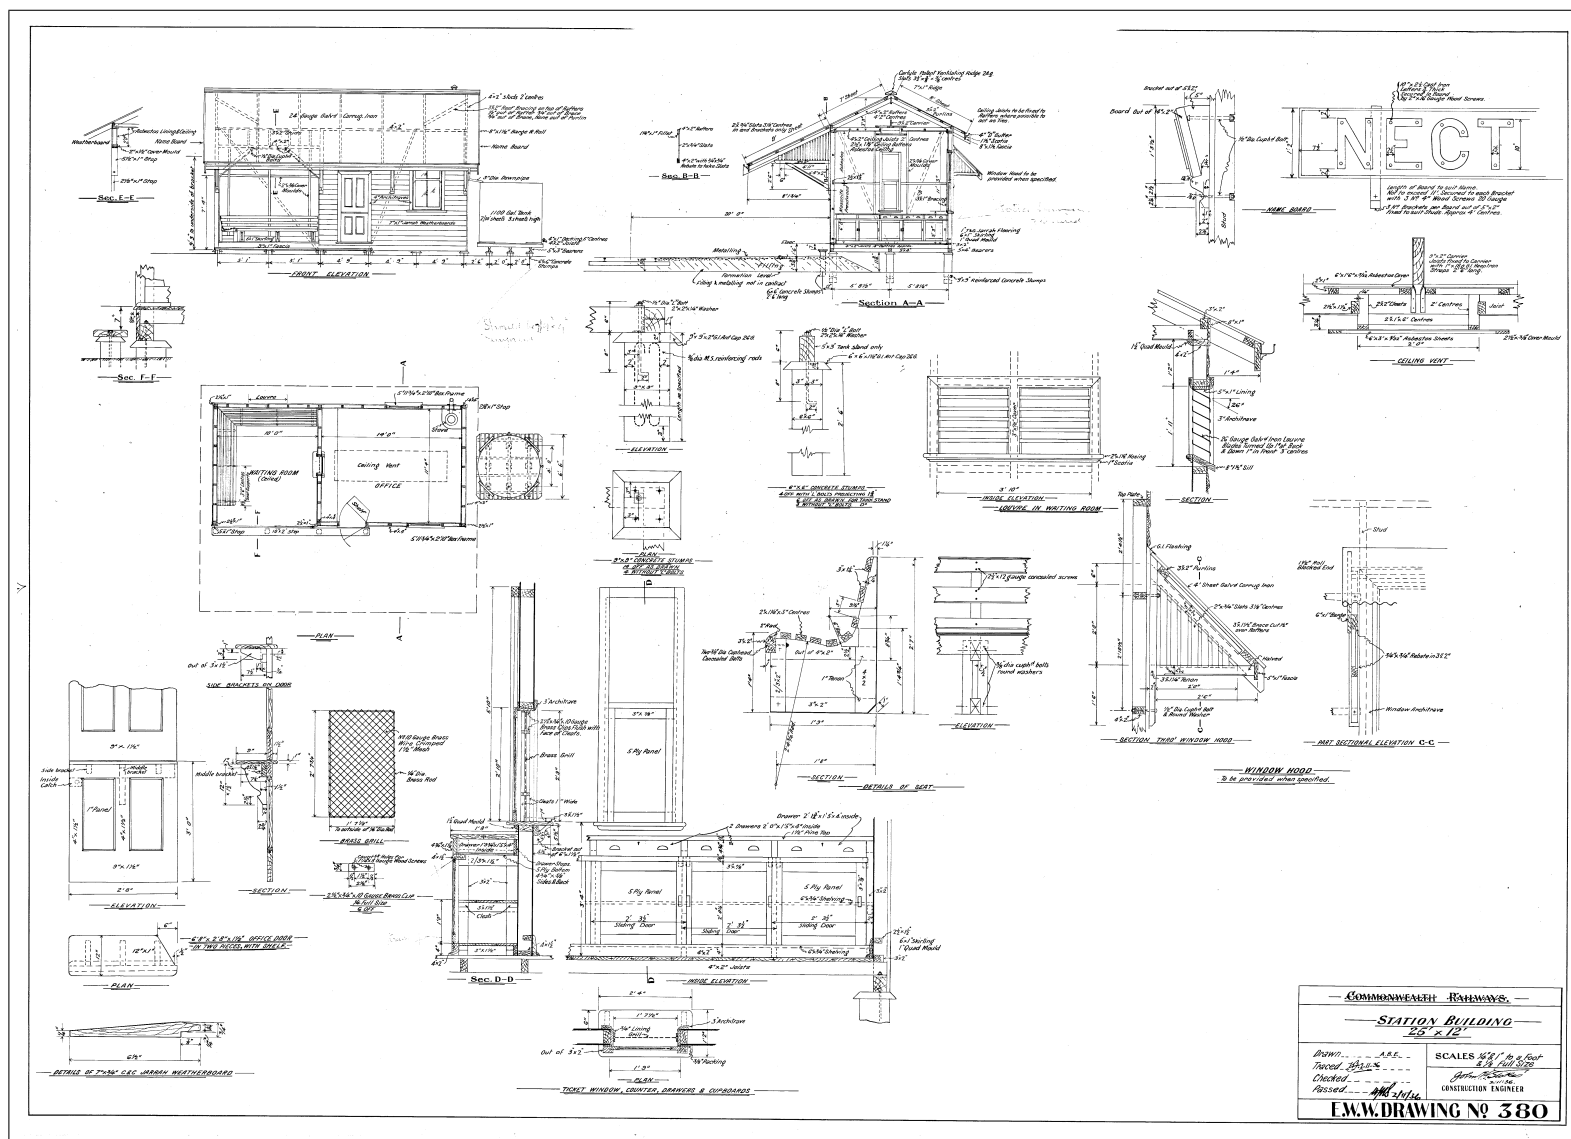

PlanId: CCE0380


15.4 12 feet x 9 feet Single Camp - CCE0632

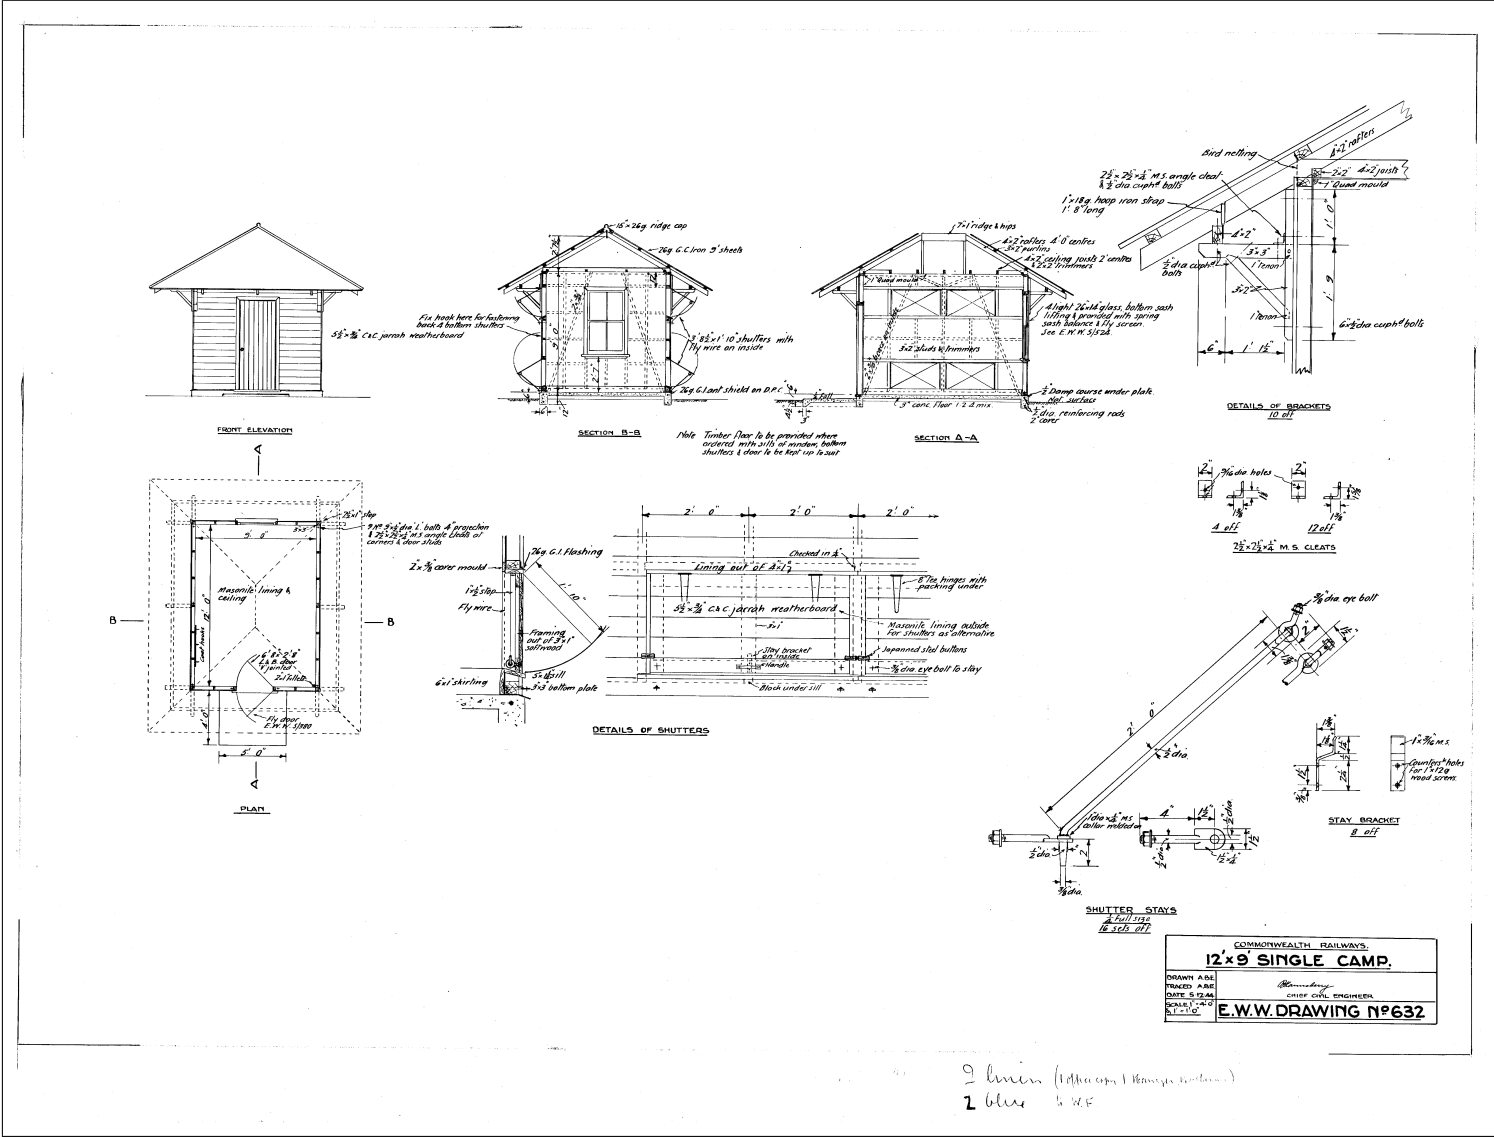


PlanId: CCE0632




15.7 CAR Station Building - Copley - CCE0743

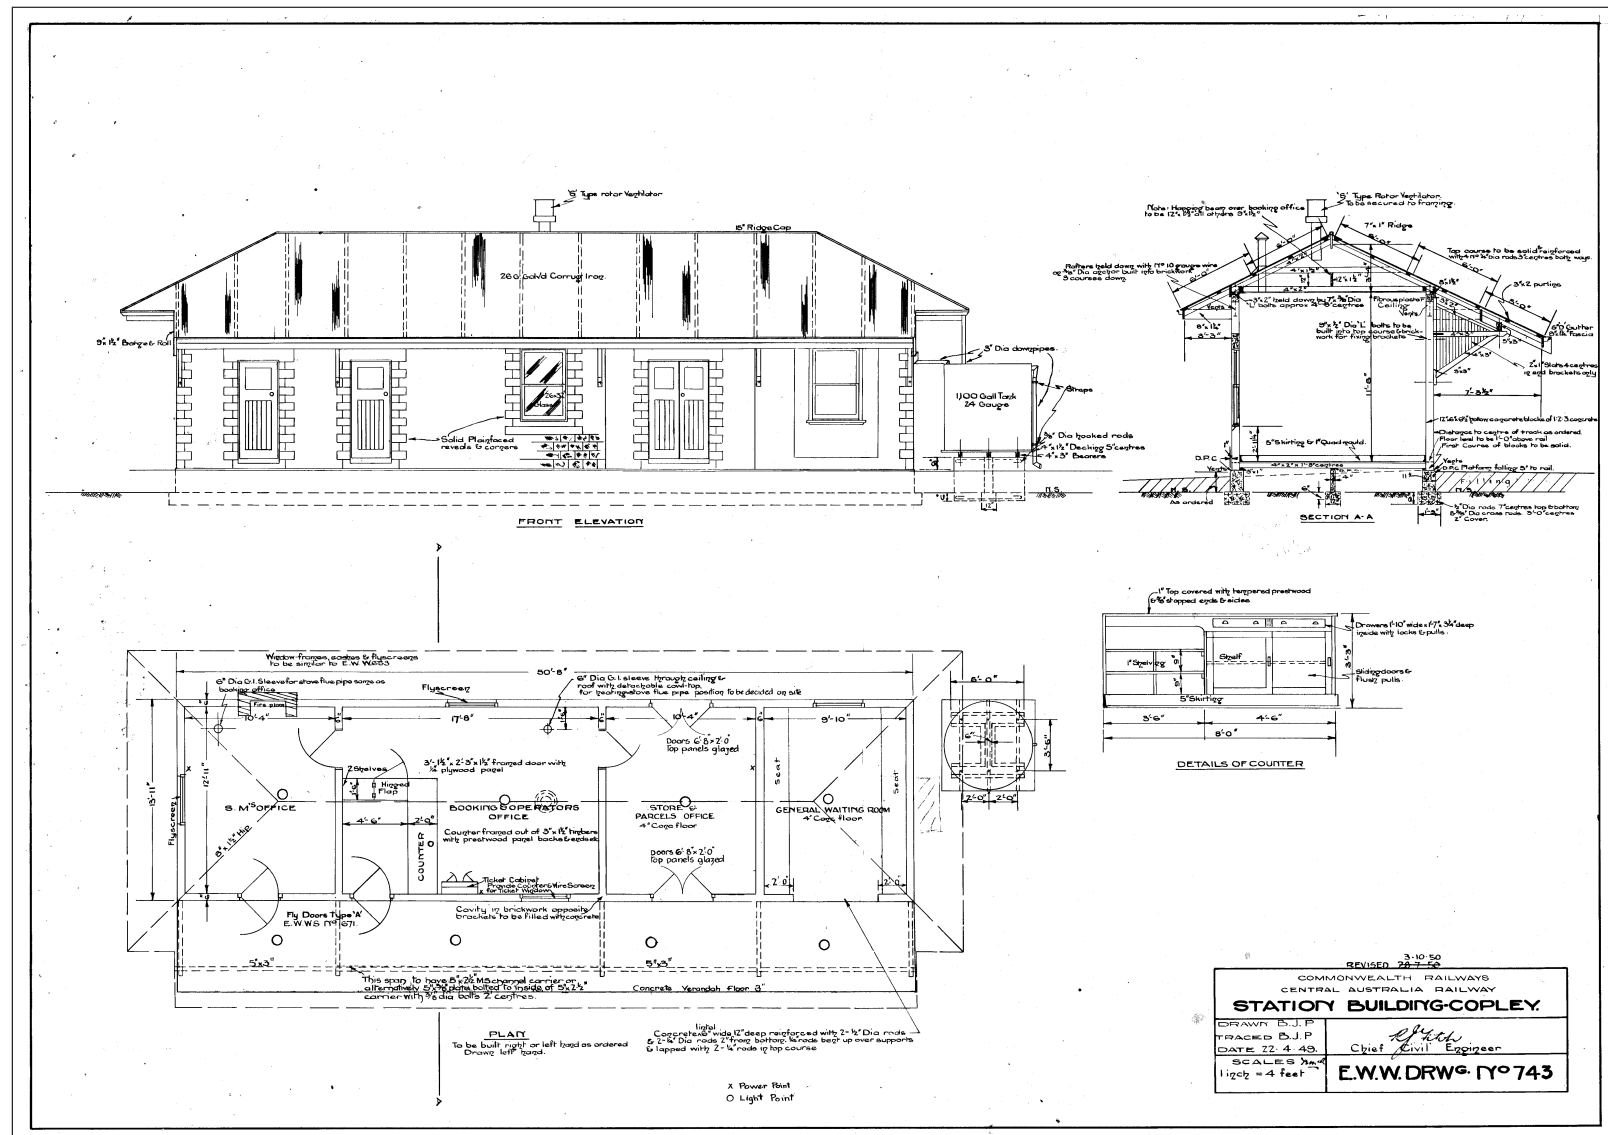


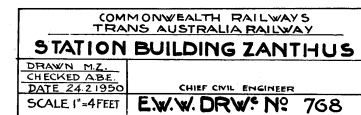

15.9 TAR Station Building - Cook - CCE0769

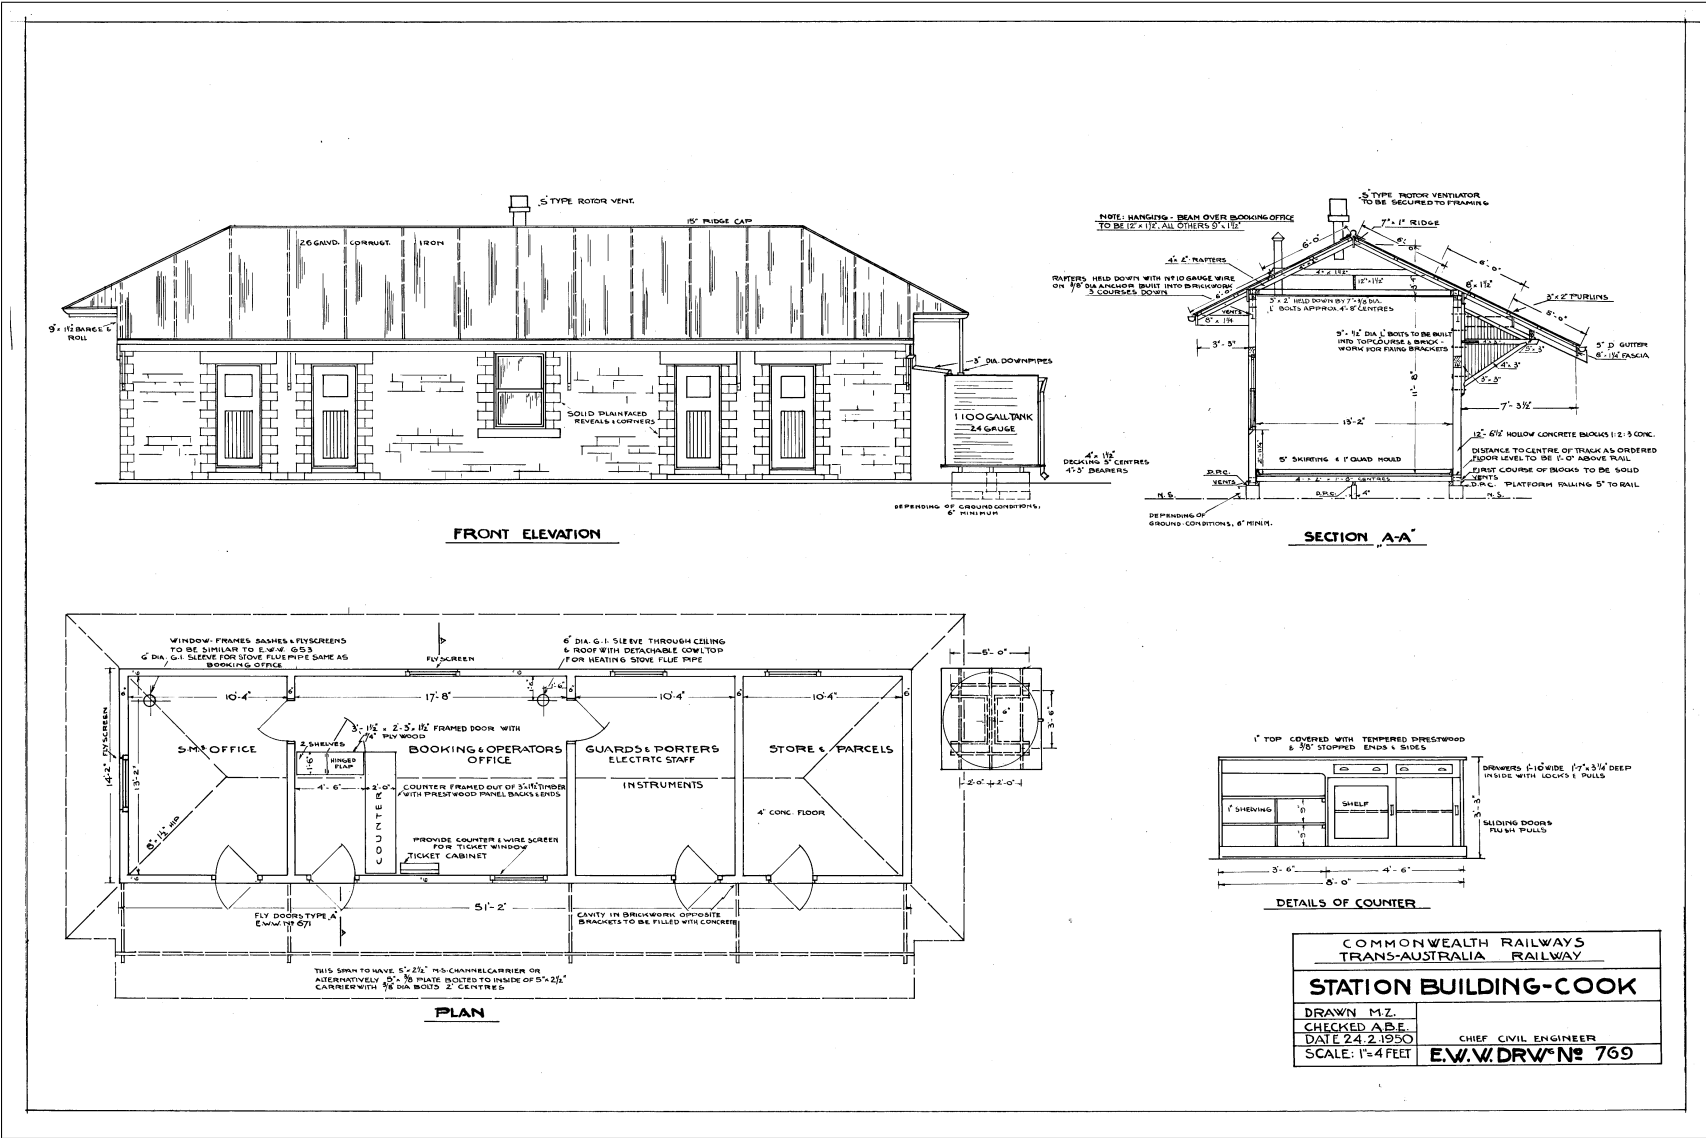


15.10 Station Building - Marree - CCE0992

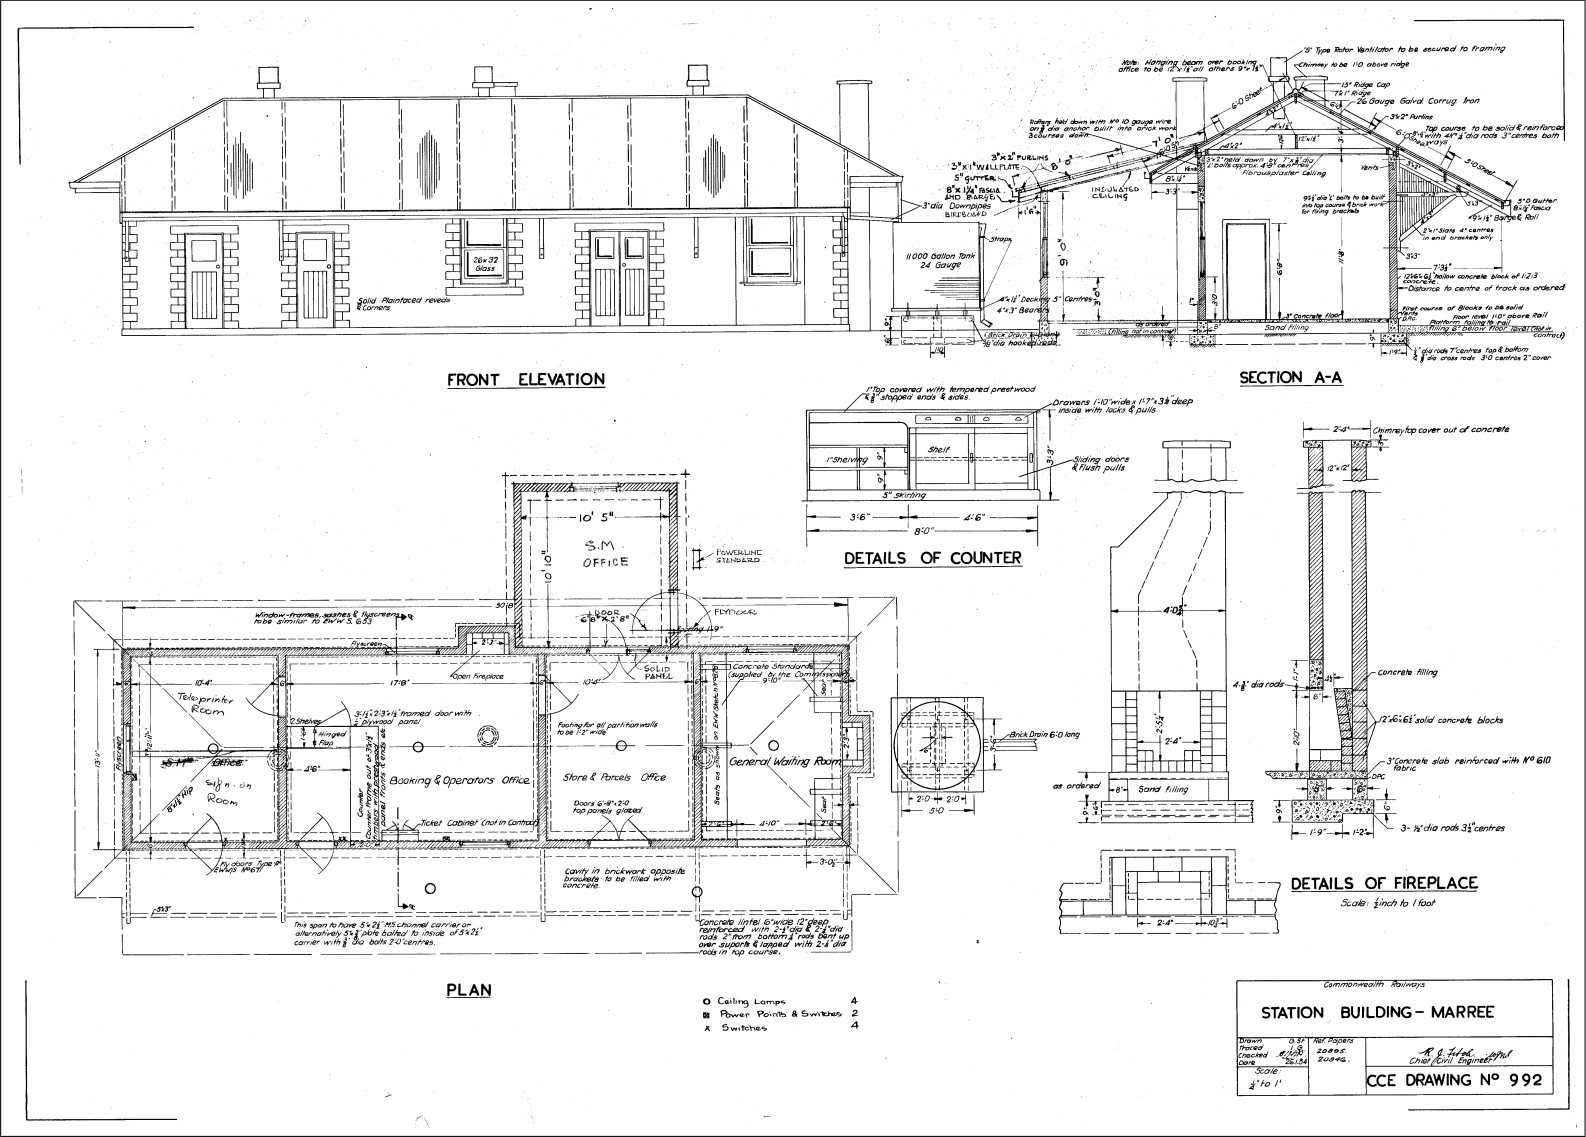


PlanId: CCE0992

15.11 Station Building Leigh Creek North (Telford) - CCE1047

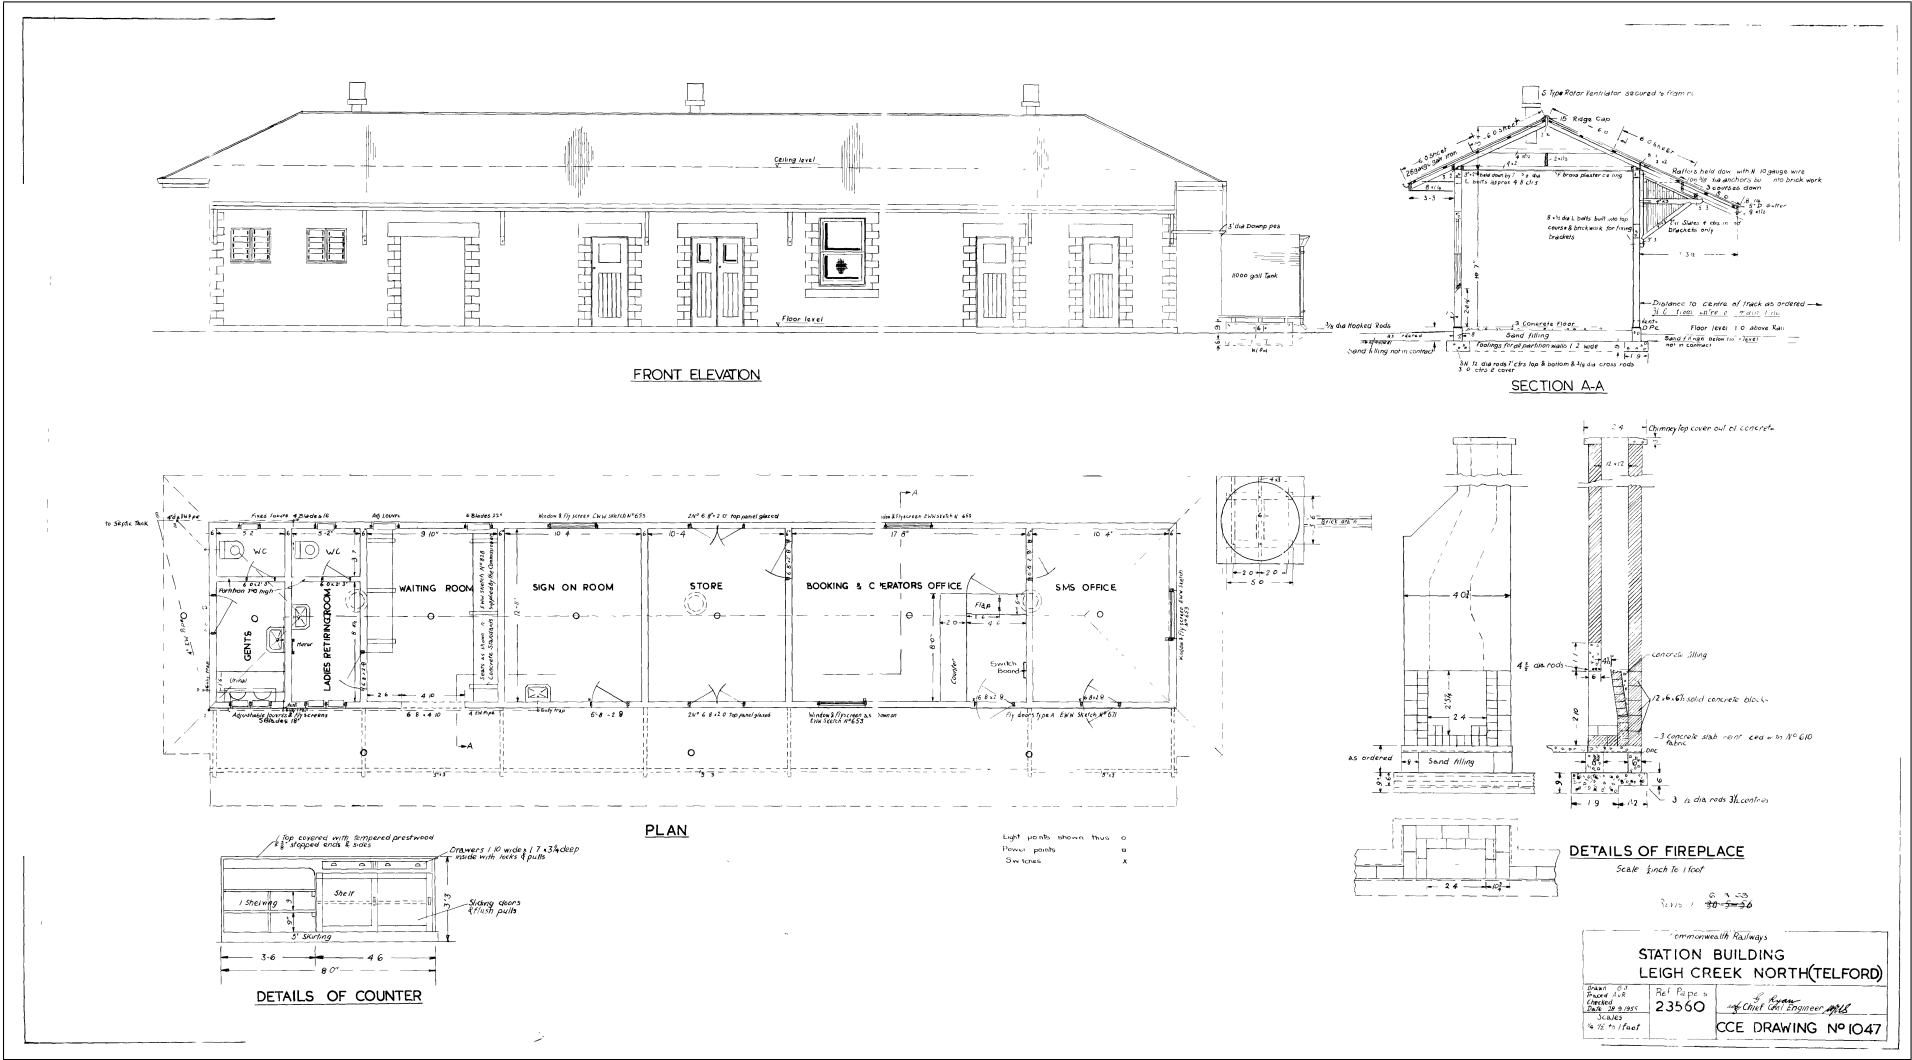


PlanId: CCE1047

15.12 Station Building and Platform - Stirling North - CCE1838A

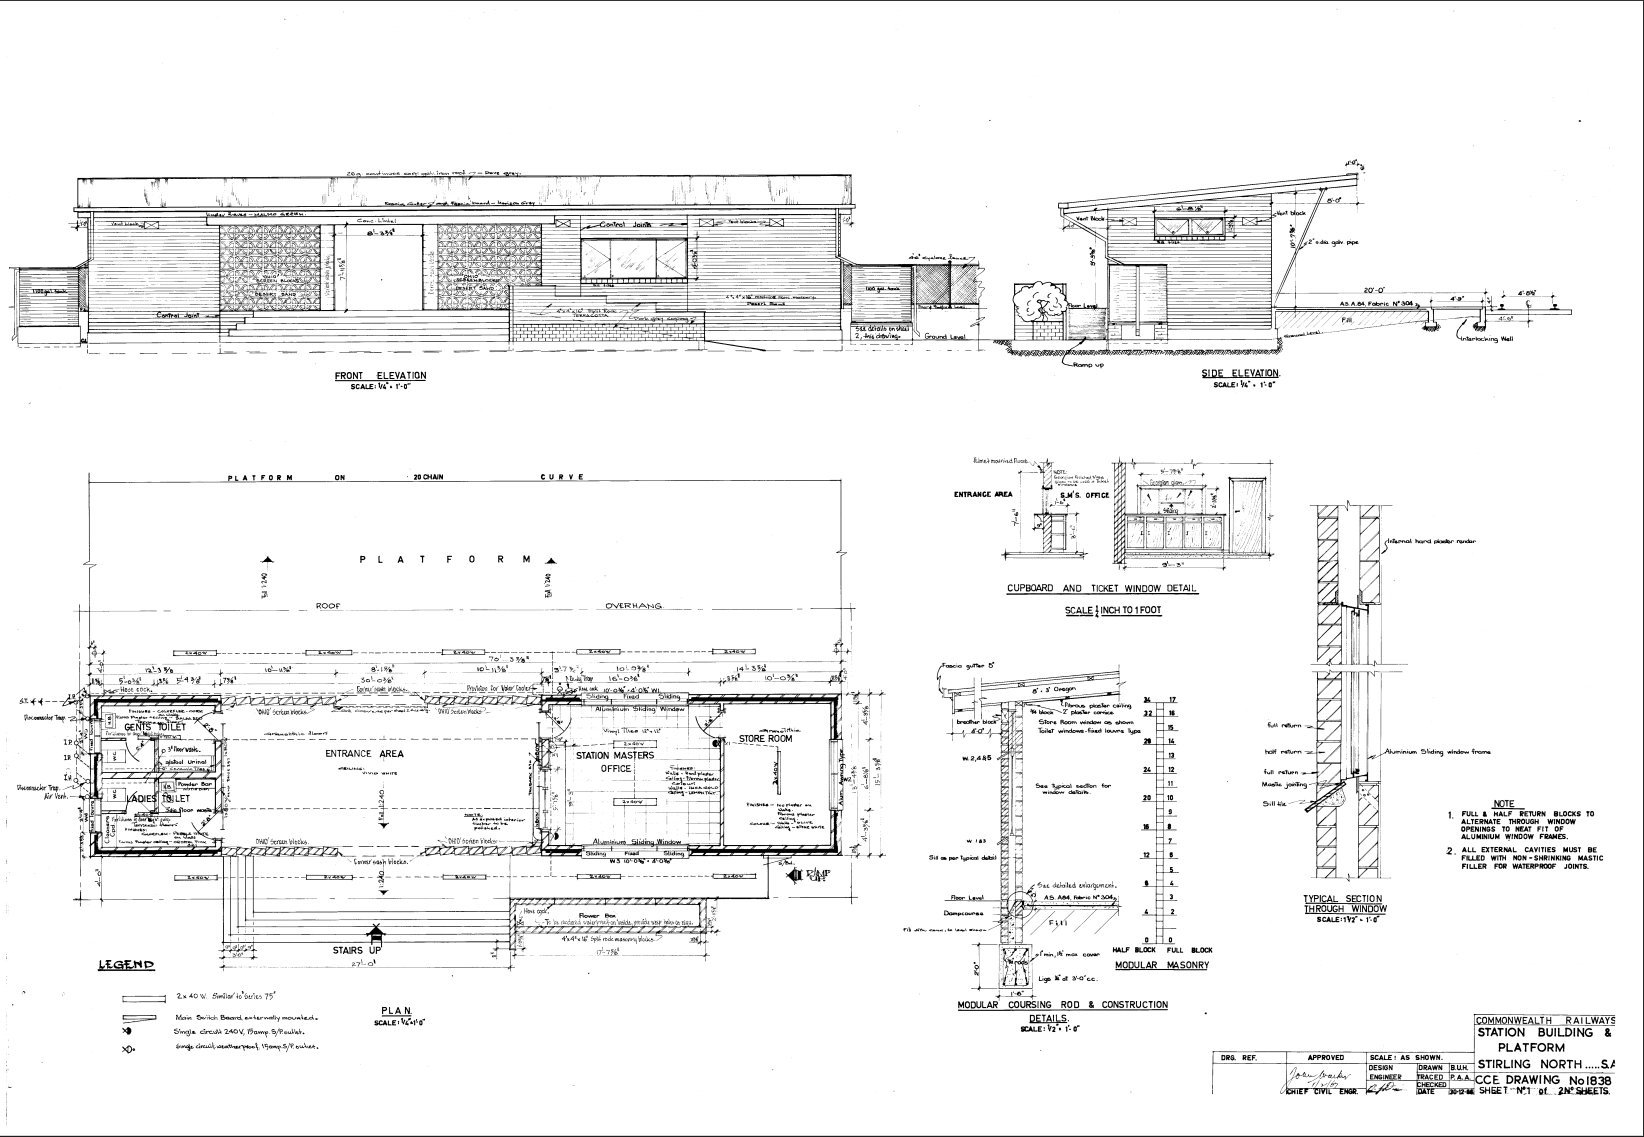


PlanId: CCE1838A

15.13 Station Building Extension - Port Augusta - CCE747C

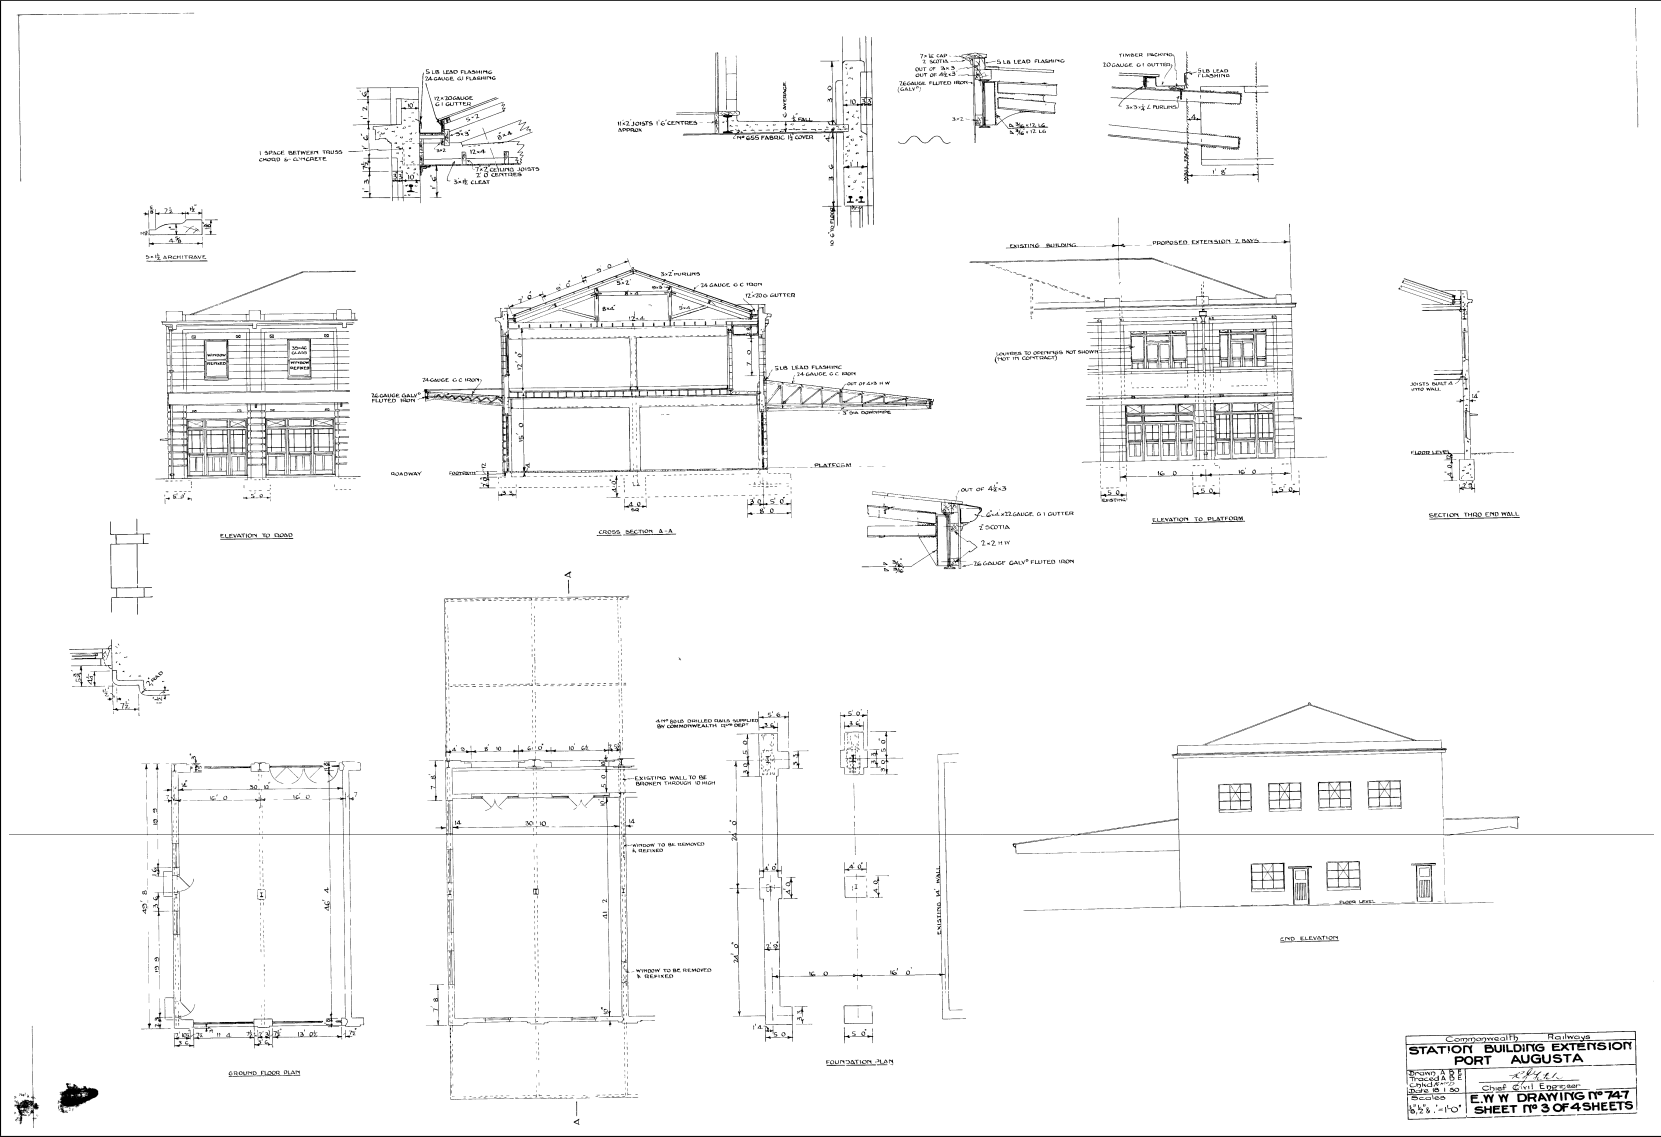

PlanId: CCE747C

15.14 Station Building Extension - Alice Springs - CCE765

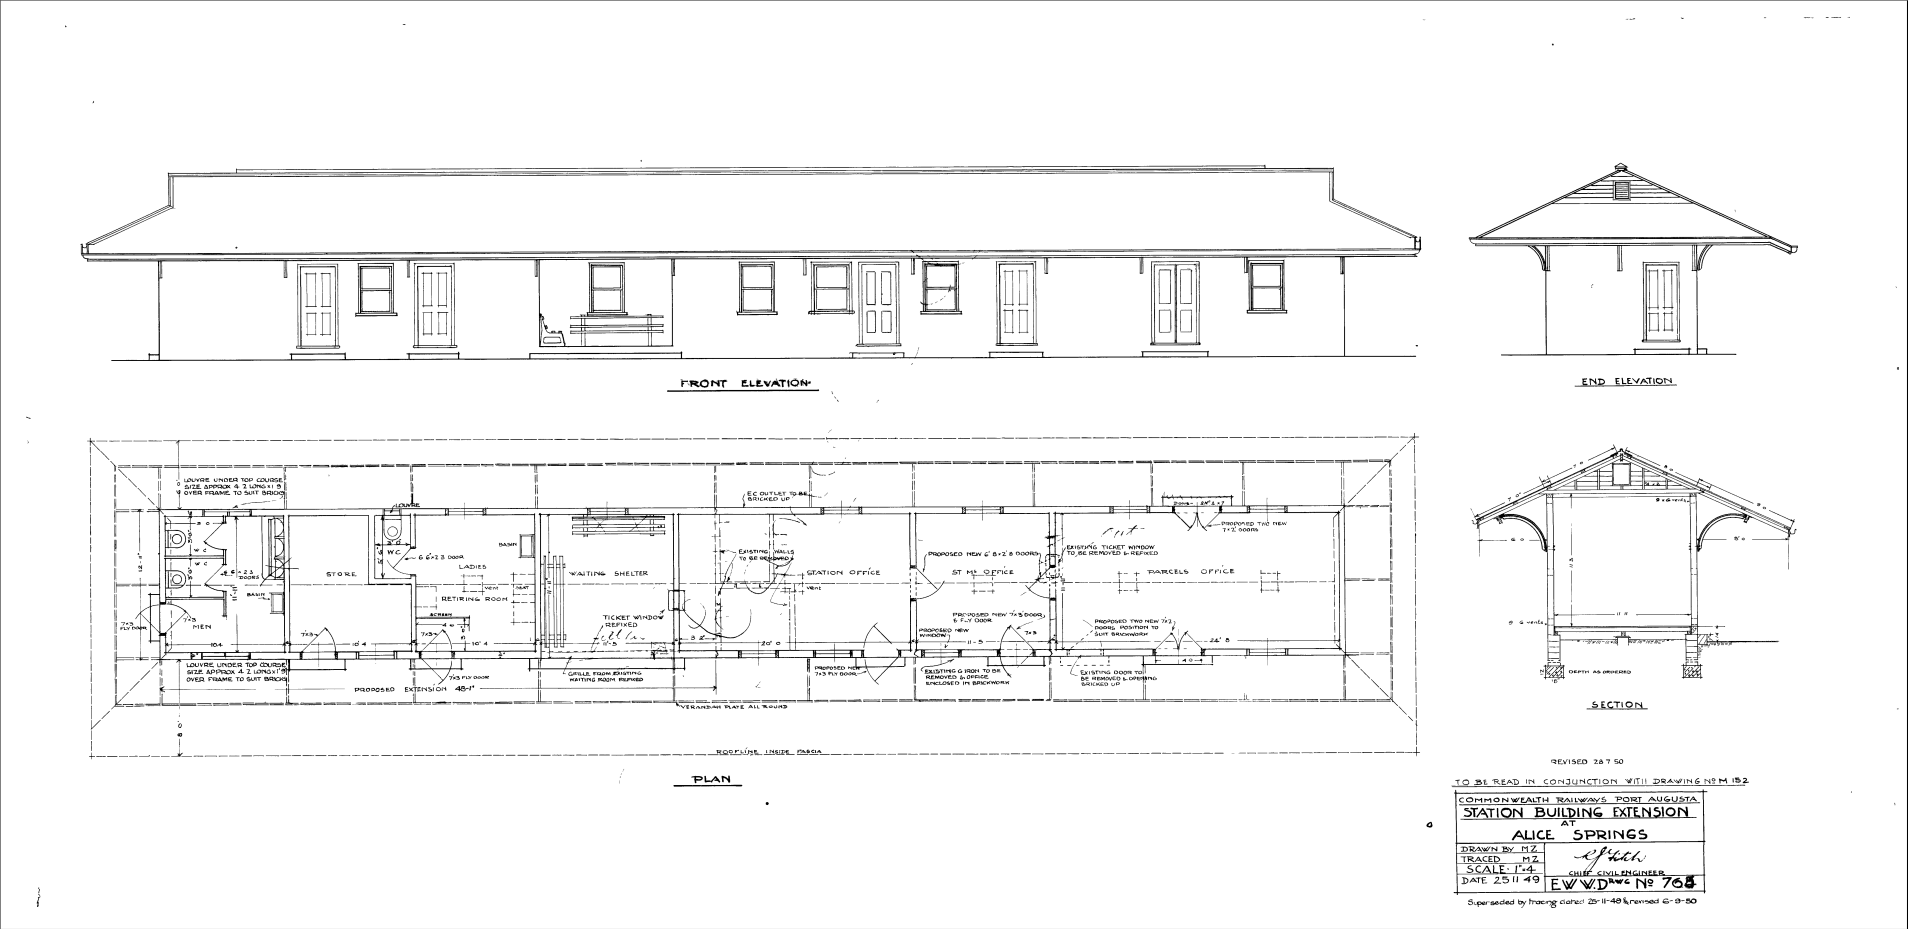

PlanId: CCE765



NRM-DB06


CHAPTER

16

WATER STRUCTURES


16.1	TAR Proposed Water Softening Planed for Kingoonya - CCE0038	155
16.2	TAR Details of Proposed Roof for 26000 Gallon G.I. Tanks - CCE0053	156
16.3	50000 Gallon Reinforced Concrete Elevated Tank - CCE0545A	157
16.4	TAR Details of 10000 Gal Tank and Stand for Grinnell Sprinkler Installations at Port Augusta and Parkeston - CCE078B	158
16.5	TAR Proposed Water Treatment Plant at Kingoonya - CCE242A	159
16.6	TAR Water Treatment Plan - Kingoonya - Detail of 2000 Gal Tank and Stand - CCE242B	160
16.7	Steel Tank Stand for 15000 Gallon Tank - CCE275	161
16.8	Tank Stand for 1000 Gall G.I. Tank for Reticulation of Fetter Cottages - CCE388	162
16.9	CAR Chemical Shed for Water Softening Plants - CCE565	163

16.3 50000 Gallon Reinforced Concrete Elevated Tank - CCE0545A

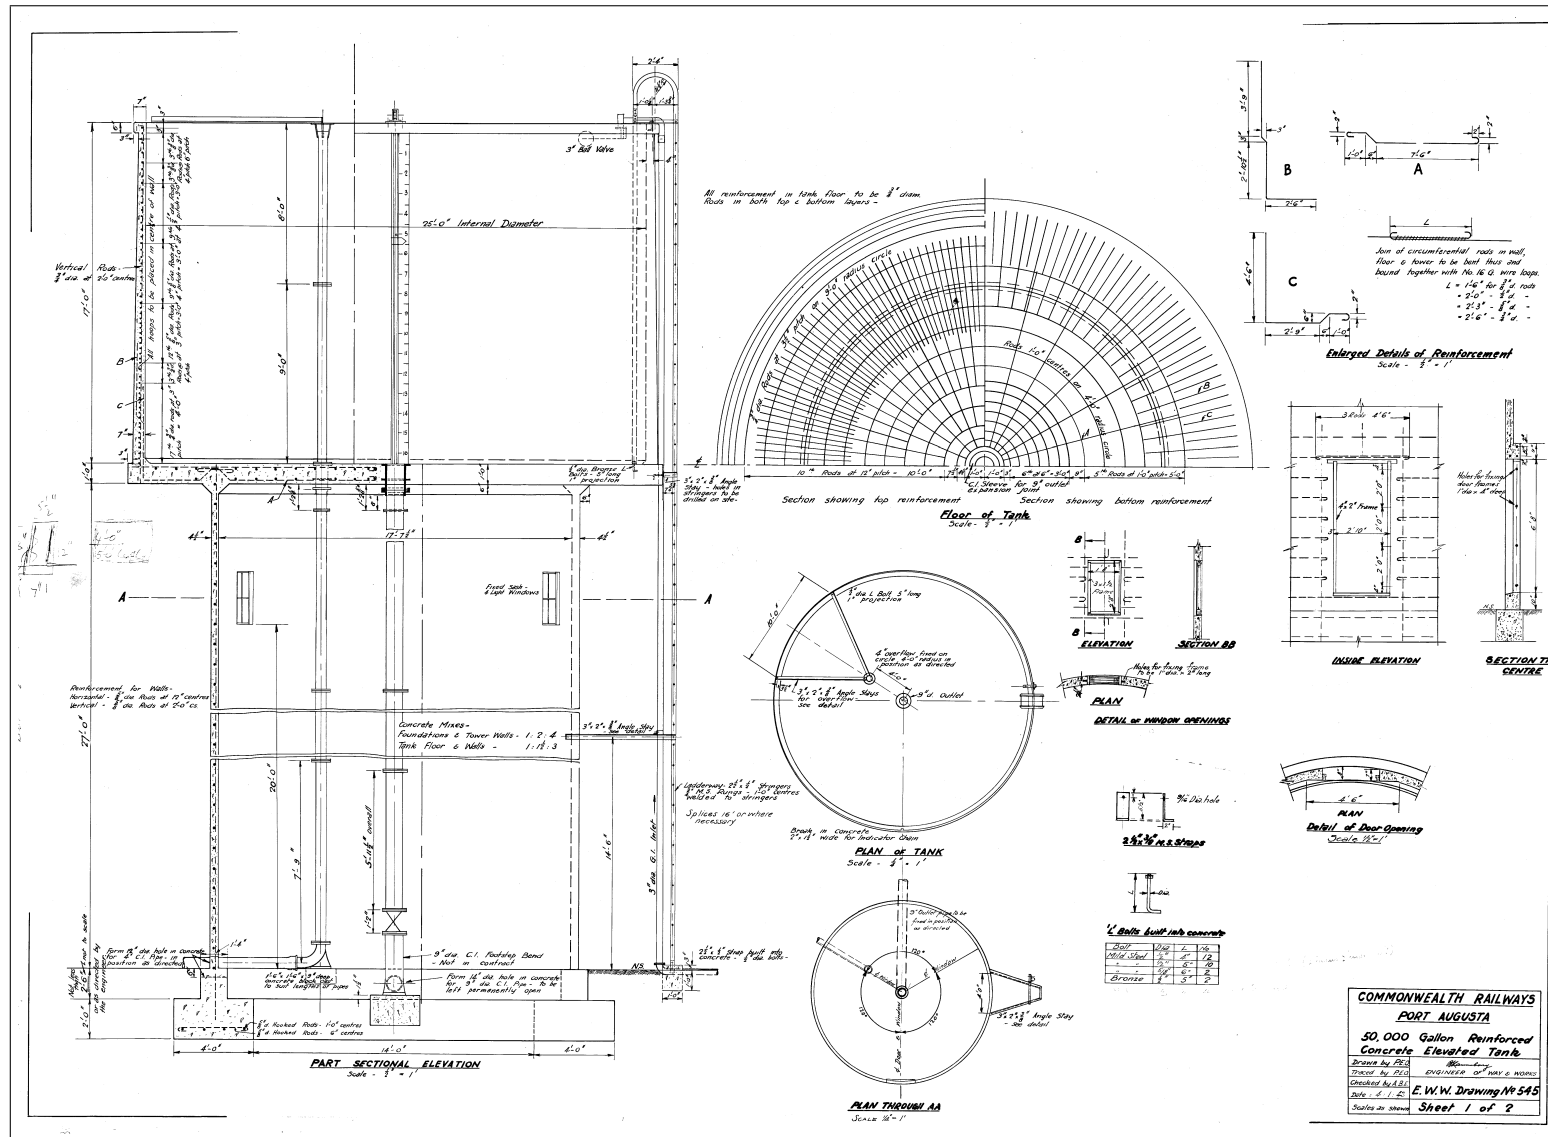


PlanId: CCE0545A


16.4 TAR Details of 10000 Gal Tank and Stand for Grinnell Sprinkler Installations at Port Augusta and Parkeston - CCE078B

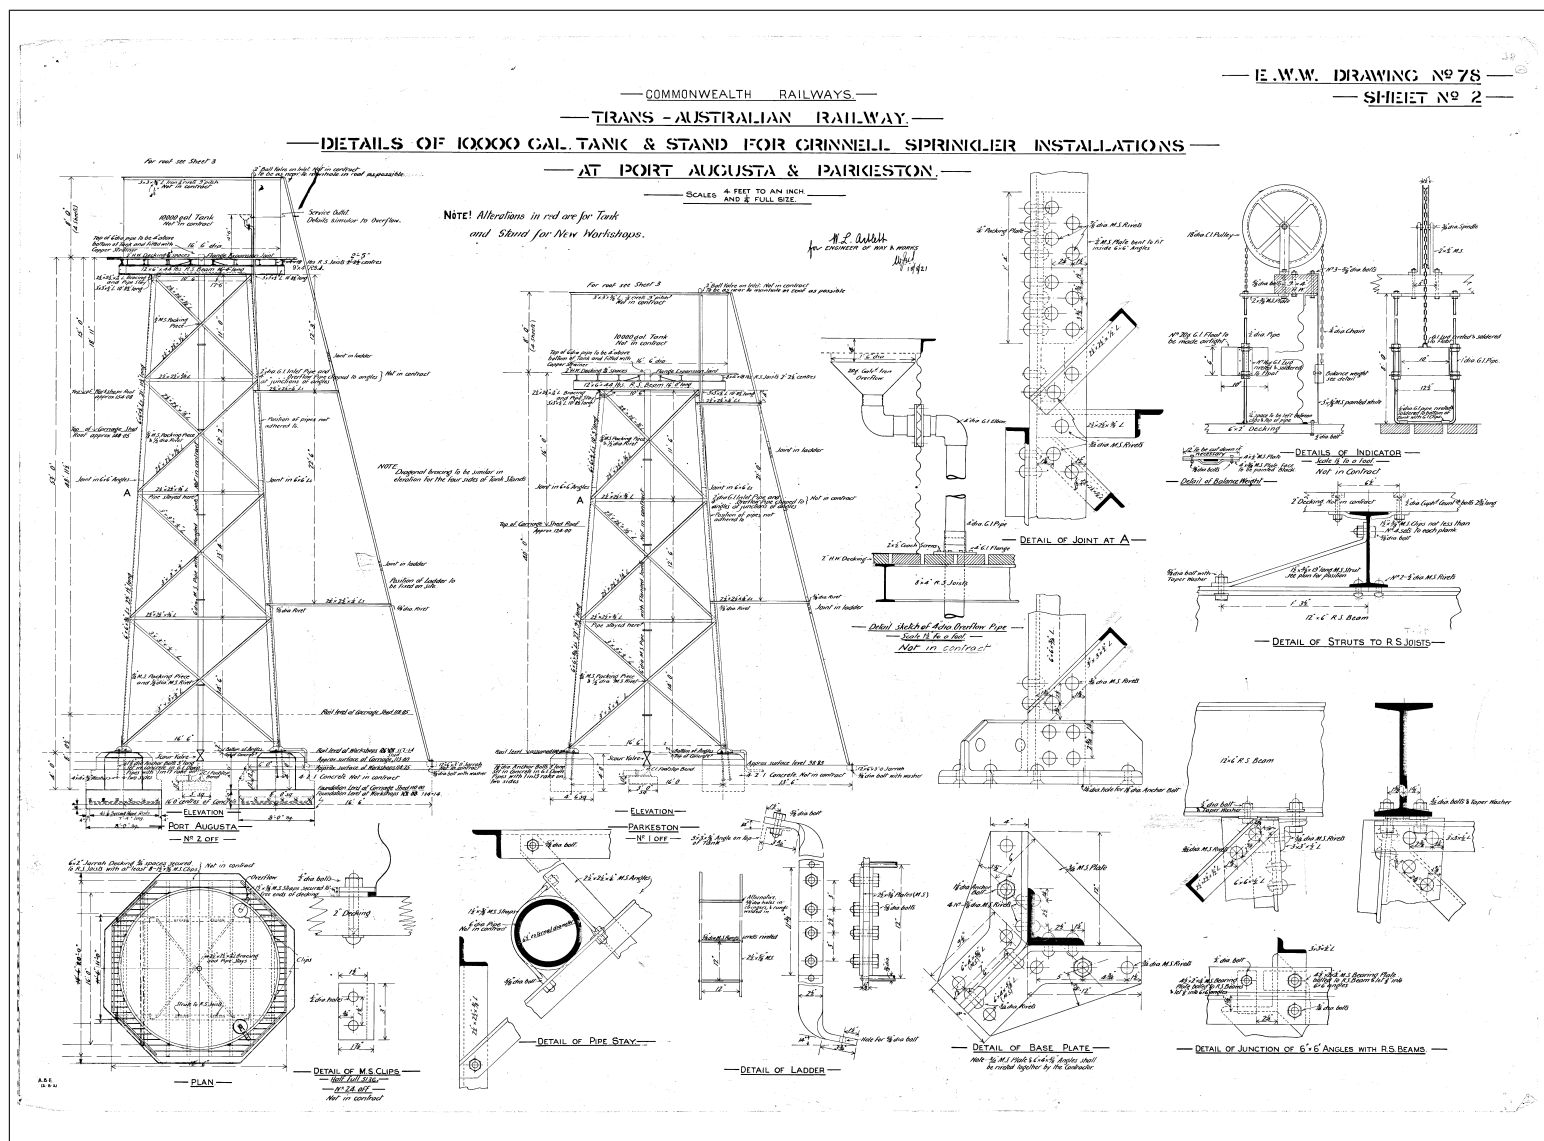


PlanId: CCE078B


16.5 TAR Proposed Water Treatment Plant at Kingoonya - CCE242A

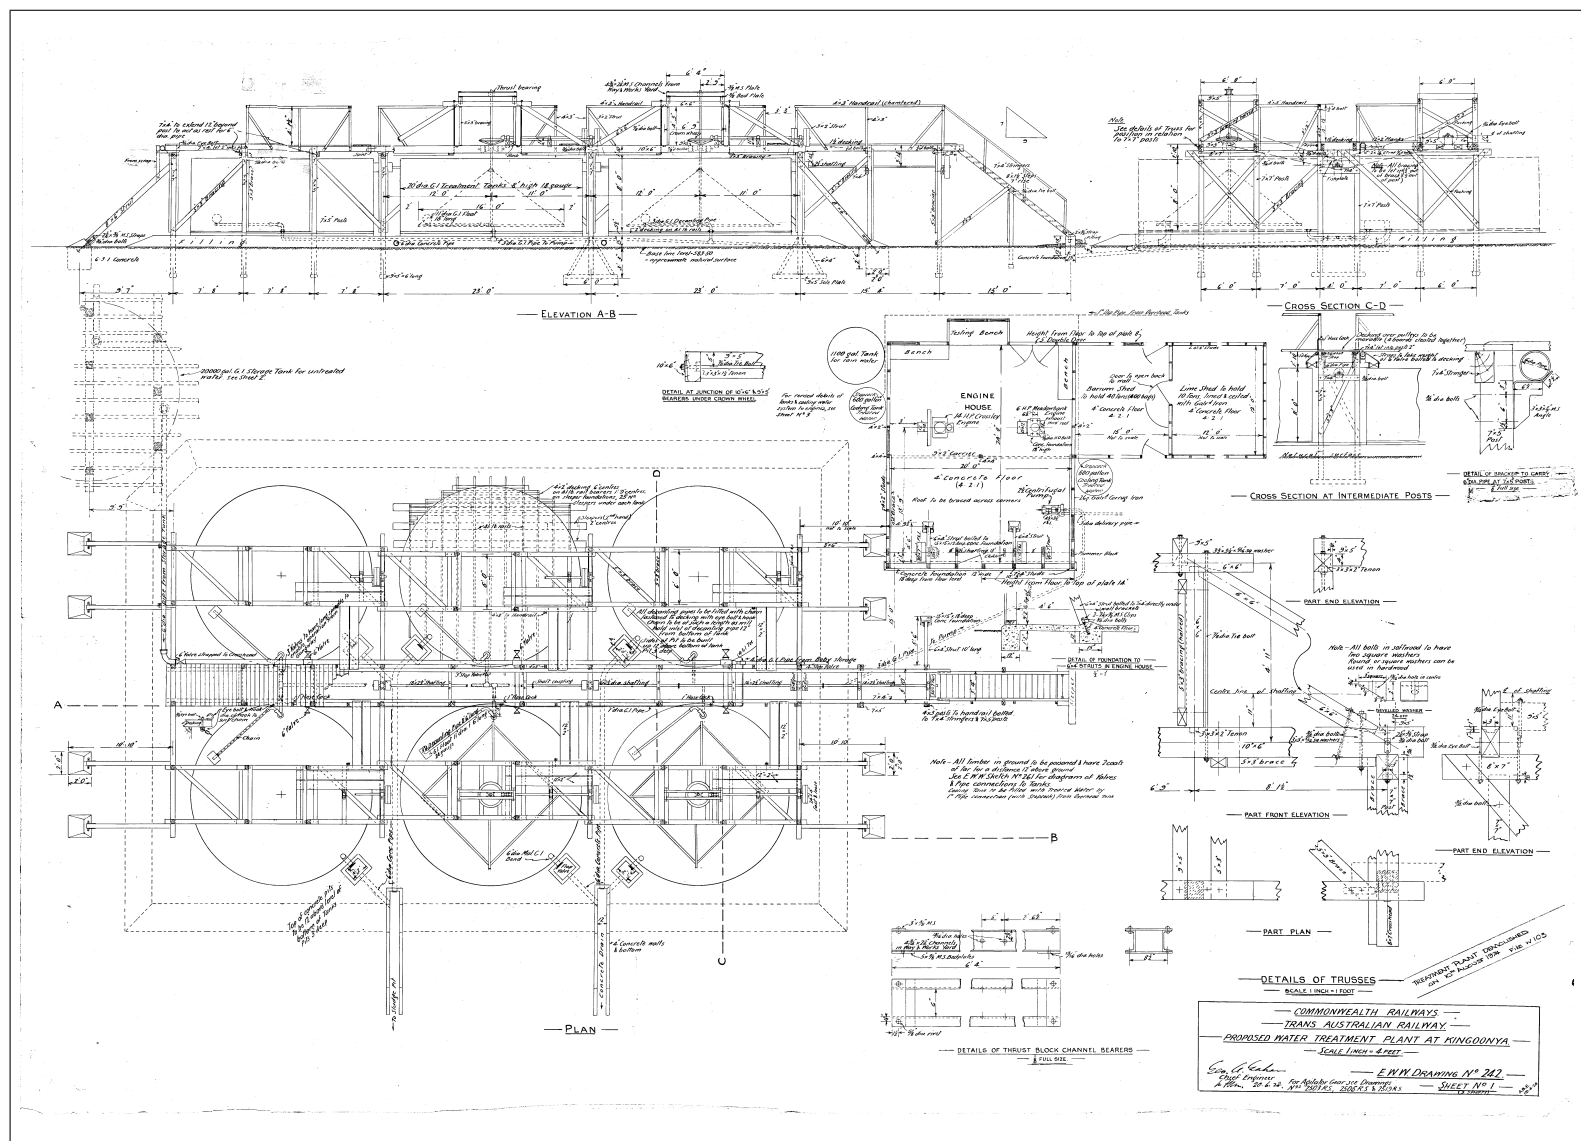

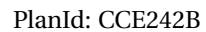


16.7 Steel Tank Stand for 15000 Gallon Tank - CCE275

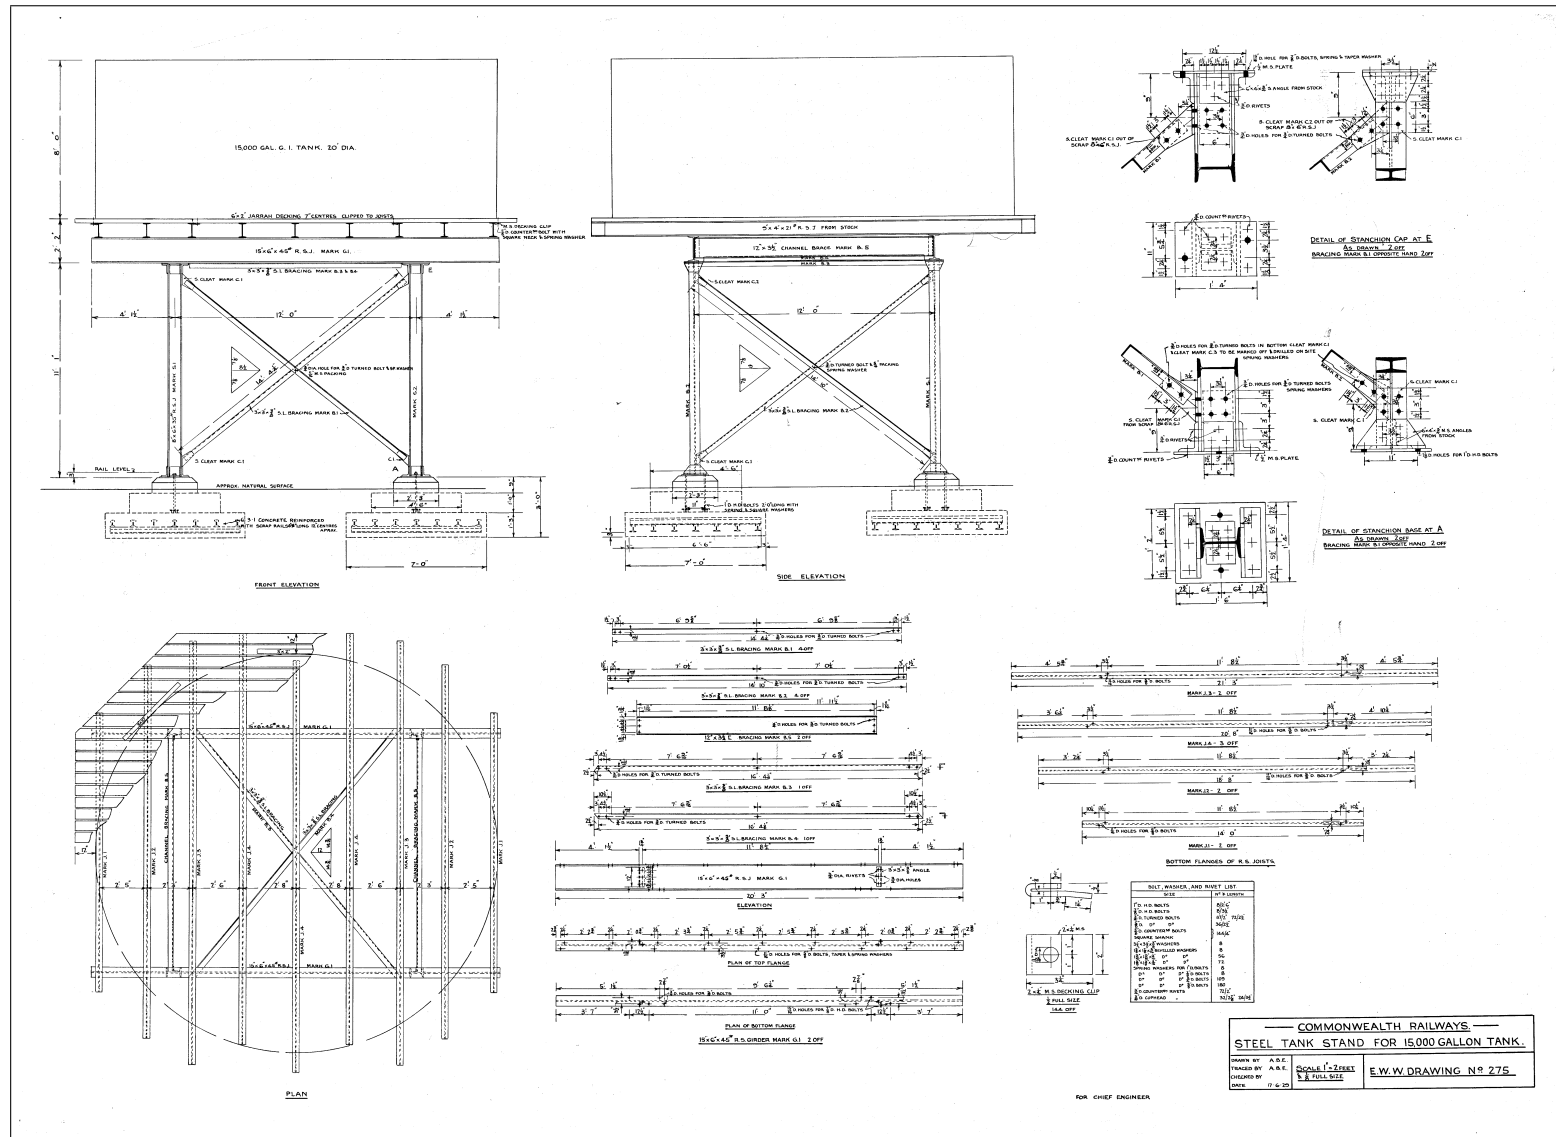

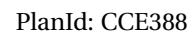

16.9 CAR Chemical Shed for Water Softening Plants - CCE565

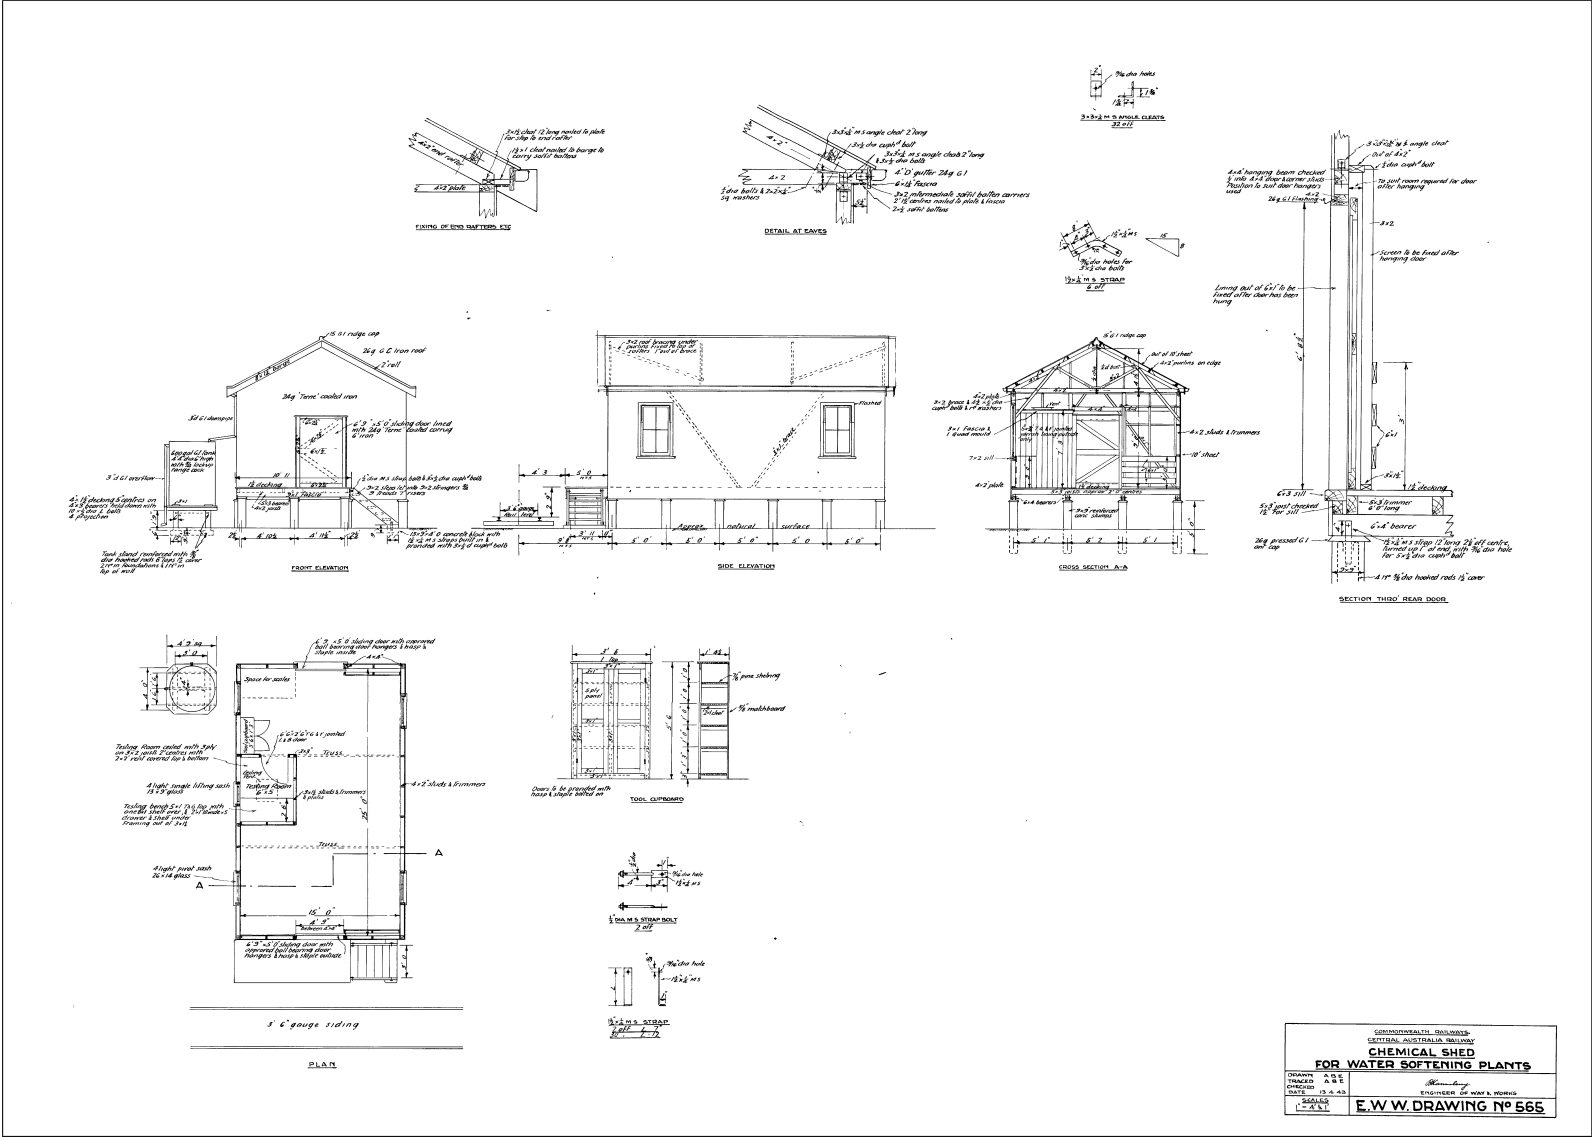

PlanId: CCE565

INDEX

Accommodation

- Fettlers mess, 14
- Gang, 14

Alice Springs

- Crane shed, 71
- Loco fuel pump house, 127
- Loco shed, 90
- Pump house, 127
- Station building, 152
- Tractor shed, 71

Bakehouse

- Rawlinna, 113
- Tarcoola, 113

Barracks, 28

- Barton, 49
- Cook, 44, 46
- Marree, 41
- Pimba, 49
- Tarcoola, 41
- Telford, 41
- Zanthus, 49

Barrow

- Yankee, 107

Bath house, 1, 4

Bath room, 3

- Tarcoola, 5, 6

Baton

- Barracks, 49

Board

- Caution, 98
- Warning, 98

Boarding House

- Cook, 29

Bridge

Port Augusta

- Flinders Terrace, 103

Buffer stop, 106

Building

Alice Springs

- Loco shed, 90

Bakehouse

- Rawlinna, 113
- Tarcoola, 113

Barracks, 28

- Barton, 49
- Cook, 46
- Marree, 41
- Pimba, 49
- Tarcoola, 41
- Telford, 41
- Zanthus, 49

Barton, 49

Bath house, 1, 4

Bath room

- Tarcoola, 5, 6

Butcher shop

- Cook, 69

Carriage Shed, 15, 17–19

Chemical shed

- Water softening plant, 163

Cold storage chamber

- Cook, 69

Cook

- Butcher shop, 69
- Cold storage chamber, 69

Copley

- Pump house, 124

Crane shed

- Alice Springs, 71

- Dining room
 - Quorn, 91
- Employee Housing, 28
- Farina
 - Pump house, 124
- Fettler camp, 7, 9, 10
- Fettlers mess, 14
- Gang, 14
- Gang camp, 7
- Gang shed, 12
- General, 52
- Goods shed
 - Kalgoorlie Dock, 65
- Ica and Cold Storage Plant
 - Port Augusta, 70
- Kalgoorlie Dock
 - Goods shed, 65
- Lamp Room
 - Tarcoola, 58
- Lamp room
 - Tarcoola, 57
- Lighting set, 68
- Livestock
 - Structures, 79
- Loco fuel pump house, 126, 127
- Loco shed, 85
 - Alice Springs, 90
 - CAR, 87–89
 - Quorn, 90
- Marree, 41
- Material store
 - Edwards Creek, 64
- Meat store
 - Cook, 66
- Office
 - Edwards Creek, 64
- Offices
 - Quorn, 91
- Oil Store, 92
- Oil store

- Edwards Creek, 64
- Pimba, 49
- Port Augusta
 - Offices, 55
 - Port Augusta, 54
- Port Pirie
 - Dining and Sleeping Car Service, 59
 - Office, 59
 - Train examiners workshop, 61
- Power house
 - Port Augusta, 54
- Provision store, 111
 - Rawlinna, 115
 - Tarcoola, 114
- Pump house, 117, 119
 - Alice Springs, 127
 - Cook, 126
 - Copley, 124
 - Farina, 124
 - Marree, 127
 - Oodnadatta, 127
 - Parkeston, 127
 - Pomona Pumps, 123, 125
 - Port Augusta, 127
 - Port Pirie, 127
- Quorn
 - Loco shed, 90
- Rawlinna, 41
 - Bakehouse, 113
 - Provision store, 115
 - Roadmasters office, 113
- Recreation hall
 - Cook, 53
- Roadmasters office
 - Rawlinna, 113
 - Tarcoola, 113
- Section car shed, 12
- Signal cabin, 133
- Single camp, 142
- Station building, 137

- Alice Springs, 152
- Cook, 147
- Copley, 145
- Leigh Creek North, 149
- Marree, 148
- Parachilna, 139
- Pimba, 144
- Port Augusta, 151
- Stirling North, 150
- Telford, 143, 149
- Zanthus, 146
- Stirling North
 - Toilet block, 60
- Store
 - Quorn, 91
- Tarcoola, 41
 - Bakehouse, 113
 - Lamp Room, 58
 - Lamp room, 57
 - Provision store, 114
 - Roadmasters office, 113
 - Toilet block, 57, 58
- Telford, 41
- Toilet block, 67
 - Stirling North, 60
 - Tarcoola, 57, 58
- Tractor shed
 - Alice Springs, 71
- Train examiners workshop, 61
- Trolley shed, 12
- Urinal and closets, 67
 - Marree, 56
- Wash house, 1, 3
- Washout Plant
 - Port Augusta, 93
- Water structures, 153
- Zanthus, 49
- Butcher shop
 - Cook, 69
- Carriage Shed, 15
 - Port Pirie, 17–19
- Cattle
 - Loading
 - Zanthus, 84
 - Race
 - Double tired, 82
- Caution
 - Board, 98
 - Lamp, 99
- Chemical shed
 - Water softening plant, 163
- Clearance diagram
 - Transporter gantry crane, 108
- Coal
 - Bin, 21, 23
 - Coal bin, 25
 - Elevated storage
 - Port Augusta, 26
 - Stage, 24
 - Storage, 21
- Cold storage chamber
 - Cook, 69
- Cold storage plant
 - Port August, 70
- Concrete overhead tank
 - 50000 Gallon, 157
- Cook
 - Barracks, 44, 46
 - Boarding house, 29
 - Butcher shop, 69
 - Cold storage chamber, 69
 - Loco fuel pump house, 126
 - Meat store, 66
 - Pump house, 126
 - Recreation hall, 53
 - Roadmasters residence, 29
 - Slaughter yard
 - Meat store, 66
 - Roof, 81

- Station building, 147
- Copley
 - Pump house, 124
 - Station building, 145
- Crane shed
 - Alice Springs, 71
- Crew rest house
 - Cook, 44
- Depot Creek
 - Pump house, 120
- Dining and Sleeping Car Service
 - Port Pirie
 - Office, 59
- Dining room
 - Port Augusta, 63
 - Quorn, 91
- Dining van
 - Matisa gangs, 131
- Edwards Creek
 - Employee residence, 45
 - Material store, 64
 - Office, 64
 - Oil store, 64
- Elevated Coal Road
 - Port Augusta, 26
- Employee housing, *see* Employee residence
- Employee residence, 30, 31, 42
 - Edwards Creek, 45
 - Fettling gangs, 47
 - NAR, 43
 - Single employees, 37
 - Tarcoola, 32, 114
 - Type B, 33
 - Type C, 34
 - Type D, 35
 - Type E, 36
 - Type F, 38
 - Type K, 39
 - Type L, 40, 48

- Type N, 40, 48
- Type O, 40, 48
- Type P, 40, 48
- Engine house
 - Pomona Pumps, 123, 125
 - Quorn, 122
 - Wirraminna, 121
- Farina
 - Pump house, 124
- Fettler camp
 - Building, 7
 - Fettlers mess, 14
 - Gang shed, 12
 - Hut, 9
 - Kitchen, 13
 - Section car shed, 12
 - Single Quarters, 10
 - Tent, 11, 13
 - Trolley shed, 12
- Fettlers mess, 14
- Fire reel shed
 - Port Augusta, 62
- Flinders Terrace
 - Port Augusta
 - Bridge, 103
- Gang camp
 - Building, 7
 - Fettlers mess, 14
 - Gang shed, 12
 - Kitchen, 13
 - Section car shed, 12
 - Tent, 11, 13
 - Trolley shed, 12
- Gang shed, 12
- Gantry crane
 - Port Augusta
 - Clearance diagram, 108
- General buildings, 52
- Goods shed

Kalgoorlie Dock, 65
 Grinnell Sprinkler, 158
 Hall
 Cook, 53
 House
 Tent, 13
 Housing
 Employee, 30, 31, 42
 Edwards Creek, 45
 NAR, 43
 Single employees, 37
 Tarcoola, 32, 114
 Type B, 33
 Type C, 34
 Type D, 35
 Type E, 36
 Type F, 38
 Type K, 39
 Type L, 40, 48
 Type N, 40, 48
 Type O, 40, 48
 Type P, 40, 48
 Hut
 Fettler camp, 9
 Ice storage plant
 Port Augusta, 70
 Kalgoorlie Dock
 Goods shed, 65
 Kingoonya
 Water softening plant, 155
 Water tank
 2000 Gallon, 160
 Water treatment plant, 159, 160
 Kitchen
 Tent, 13
 Lamp
 Caution, 99

Room
 Marree, 56
 Leigh Creek North
 Station building, 149
 Lettering, 73
 Station Name Boards, 75–78
 Lighting set
 Building, 68
 Livestock
 Race
 Mern-merna, 83
 Zanthus, 84
 Structures, 79
 Loco
 Depot
 Oil Store, 92
 Running shed, 91
 Shed
 Alice Springs, 90
 Buildings, 85
 CAR, 87–89
 Quorn, 90
 Locomotive shed, *see* Loco shed
 Maintenance gang
 Tent, 11
 Marree
 Barracks, 41
 Lamp room, 56
 Loco fuel pump house, 127
 Pump house, 127
 Station building, 148
 Urinal and closets, 56
 Material store
 Edwards Creek, 64
 Matisa gang
 Dining van, 131
 Sleeping van, 132
 Meat store
 Cook, 66

Mern-merna	CCE0047, 11
Sheep race, 83	CCE0049, 12
Minimum structure gauge, 105	CCE0053, 156
Miscellaneous Diagrams, 95	CCE0057, 53
Offices	CCE0067A, 30
Edwards Creek, 64	CCE0067B, 31
Port Augusta, 55	CCE0079, 13
Quorn, 91	CCE0240, 81
Oil storage tank	CCE0241, 14
Port Pirie, 101, 109	CCE0256, 54
Oil store	CCE0269, 32
Edwards Creek, 64	CCE0321, 139
loco depots, 92	CCE0334, 114
Pump House, 117	CCE0379, 140
Oodnadatta	CCE0380, 141
Loco fuel pump house, 127	CCE0389, 97
Pump house, 127	CCE0410A, 135
Overhead tank	CCE0417, 33
26000 Gallon, 156	CCE0420, 34
Concrete	CCE0421, 35
50000 Gallon, 157	CCE0449, 36
Stand, 161	CCE0450, 37
Water, 162	CCE0502, 38
Parachilna	CCE0520A, 87
Station building, 139	CCE0520B, 88
Parkeston	CCE0531, 23
Loco fuel pump house, 127	CCE0544, 3
Pump house, 127	CCE0545A, 157
Water tank	CCE0560, 24
10000 Gallon, 158	CCE0586, 25
Pimba	CCE0593, 39
Barracks, 49	CCE0605, 119
Station building, 144	CCE0612, 40
PlanId	CCE0626, 41
CCE0002, 9	CCE0631, 98
CCE0003, 10	CCE0632, 142
CCE0013, 113	CCE0671, 4
CCE0022, 29	CCE0675, 55
CCE0038, 155	CCE067B, 42
	CCE0684, 99

CCE0689, 143
CCE0741, 144
CCE0743, 145
CCE0768, 146
CCE0769, 147
CCE0779, 43
CCE078B, 158
CCE0837, 100
CCE0898, 101
CCE0919, 102
CCE0992, 148
CCE101B, 103
CCE1024, 104
CCE1046A, 56
CCE1047, 149
CCE1494, 82
CCE1520, 136
CCE1580, 105
CCE1721, 131
CCE1722, 132
CCE1814A, 57
CCE1814B, 58
CCE1819A1, 44
CCE1838A, 150
CCE1976, 59
CCE2020, 60
CCE236, 83
CCE237, 84
CCE242A, 159
CCE242B, 160
CCE243, 26
CCE273, 45
CCE275, 161
CCE356A, 17
CCE356C, 18
CCE356H, 19
CCE386, 106
CCE388, 162
CCE391A, 75
CCE391B, 76
CCE391C, 77
CCE392, 78
CCE399, 61
CCE426, 120
CCE430, 62
CCE487, 121
CCE488, 63
CCE499, 64
CCE501, 65
CCE506, 122
CCE520C, 89
CCE521, 90
CCE524, 123
CCE527, 66
CCE532, 5
CCE533A, 115
CCE538, 46
CCE539, 67
CCE553, 6
CCE559, 47
CCE565, 163
CCE571, 91
CCE574, 92
CCE576, 107
CCE589, 68
CCE612, 48
CCE618, 124
CCE619, 93
CCE626, 49
CCE644, 125
CCE645, 108
CCE670, 69
CCE686, 70
CCE747C, 151
CCE765, 152
CCE841, 71
CCE865A, 126
CCE865B, 127
CCE898B, 109
Platform

- Staff exchanging, 104
- Pomona Pumps
 - Engine house, 123, 125
 - Pump house, 123, 125
- Port Augusta, 26
 - Bridge
 - Flinders Terrace, 103
 - Coal storage, 26
 - Fire reel shed, 62
 - Loco fuel pump house, 127
 - Offices, 55
 - Power house, 54
 - Pump house, 127
 - Roundhouse
 - Dining room, 63
 - Washout plant building, 93
 - Station building, 151
 - Transporter gantry crane
 - Clearance diagram, 108
 - Washout plant building, 93
 - Water tank
 - 10000 Gallon, 158
- Port Pirie
 - Carriage Shed, 17–19
 - Dining and Sleeping Car Service, 59
 - Loco fuel pump house, 127
 - Oil storage tank, 101, 109
 - Pump house, 127
 - Train examiners workshop, 61
- Port Pirie to Broken Hill Railway
 - Minimum structure gauge, 105
- Power house
 - Port Augusta, 54
- Power plant
 - Port Augusta, 54
- Provision store, 111
 - Rawlinna, 115
 - Tarcoola, 114
- Pump house, 117, 119
 - Alice Springs, 127
- Cook, 126
- Copley, 124
- Depot Creek, 120
- Farina, 124
- Marree, 127
- Oodnadatta, 127
- Parkeston, 127
- Pomona Pumps, 123, 125
- Port Augusta, 127
- Port Pirie, 127
- Wirraminna, 121

Quorn

- Dining room, 91
- Engine house, 122
- Loco shed, 90
- Offices, 91
- Pump house, 122
- Store, 91

R258, 131

Rail

- Buffer stop, 106

Rawlinna

- Bakehouse, 113
- Barracks, 41
- Provision store, 115
- Roadmasters office, 113

Recreation hall

- Cook, 53

Residence

- Edwards Creek, 45
- Employee, 30, 31, 42
 - NAR, 43
- Single employees, 37
- Tarcoola, 32, 114
- Type B, 33
- Type C, 34
- Type D, 35
- Type E, 36
- Type F, 38

- Type K, 39
- Type L, 40, 48
- Type N, 40, 48
- Type O, 40, 48
- Type P, 40, 48
- Rest house
 - Cook, 44
- Roadmasters
 - Office
 - Rawlinna, 113
 - Tarcoola, 113
 - Residence
 - Cook, 29
- Rolling stock, *see* Vehicle
- Roof
 - Overhead tank
 - 26000 Gallon, 156
- Roundhouse
 - Port Augusta
 - Dining room, 63
 - Washout plant building, 93
- Running shed, *see* loco shed
- SA258, 131
- Sanding stand, 102
- SAR
 - Water column, 97
- Section car shed, 12
- Shed
 - Fire reel
 - Port Augusta, 62
- Sheep
 - Loading
 - Mern-merna, 83
 - Zanthus, 84
 - Race
 - Double tired, 82
 - Mern-merna, 83
 - Zanthus, 84
- Shelter shed, 140
- Signal cabin, 133
 - Stirling North, 135, 136
- Single camp building, 142
- Slaughter Yard
 - Cook
 - Roof, 81
- Slaughter yard
 - Cook
 - Meat store, 66
- Sleeping van
 - Matisa gangs, 132
- Staff exchanging platform, 104
- Stand
 - Sanding, 102
- Stand pipe, 100
- Standardization
 - Port Pirie to Broken Hill Railway
 - Structure gauge, 105
- Station building, 137, 140–142
 - Alice Springs, 152
 - Cook, 147
 - Copley, 145
 - Leigh Creek North, 149
 - Marree, 148
 - Parachilna, 139
 - Pimba, 144
 - Port Augusta, 151
 - Stirling North, 150
 - Telford, 143, 149
 - Zanthus, 146
- Station master
 - House
 - Edwards Creek, 45
- Station Name Boards
 - Lettering, 73
- Station Names
 - Lettering, 75–78
- Stirling North
 - Signal cabin, 135, 136
 - Station building, 150

- Toilet block, 60
- Store
 - Quorn, 91
- Structure gauge, 105
- Tank
 - Oil storage, 109
 - Port Pirie, 101
- Tarcoola, 5, 6
 - Bakehouse, 113
 - Barracks, 41
 - Employee residence, 114
 - Housing
 - Employee, 114
 - Lamp room, 57, 58
 - Provision store, 114
 - Roadmasters office, 113
 - Toilet block, 57, 58
- TBP39, 132
- Telford
 - Barracks, 41
 - Station building, 143, 149
- Tent
 - House, 13
 - Kitchen, 13
 - Maintenance gang, 11
- Toilet block, 67
 - Stirling North, 60
 - Tarcoola, 57, 58
- Track
 - Buffer stop, 106
- Tractor shed
 - Alice Springs, 71
- Train crew
 - Bath room
 - Tarcoola, 5, 6
- Train examiners workshop
 - Port Pirie, 61
- Trolley shed, 12
- Urinal and closets, 67

- Marree, 56
- Van
- Matisa gangs, 131, 132
- Vehicle
 - R258, 131
 - SA258, 131
 - TBP39, 132
 - YR21, 132
- Warning
 - Board, 98
- Wash house, 1, 3, 4
- Washout plant building
 - Port Augusta, 93
- Water column
 - Elephant trunk, 100
 - SAR, 97
 - Stand pipe, 100
- Water softening plant
 - Chemical shed, 163
 - Kingoonya, 155
 - Quorn, 122
 - Wirraminna, 121
- Water structures, 153
- Water supply
 - Pump House, 117
- Water tank
 - 1000 Gallon, 162
 - 10000 Gallon
 - Parkeston, 158
 - Port Augusta, 158
 - 15000 Gallon, 161
 - 2000 Gallon, 160
 - 26000 Gallon, 156
 - 50000 Gallon, 157
- Water treatment plant
 - Kingoonya, 159, 160
- Wirraminna
 - Water softening plant, 121

Yankee Barrow, 107

YR21, 132

Zanthus

Barracks, 49

Livestock loading race, 84

Station building, 146



